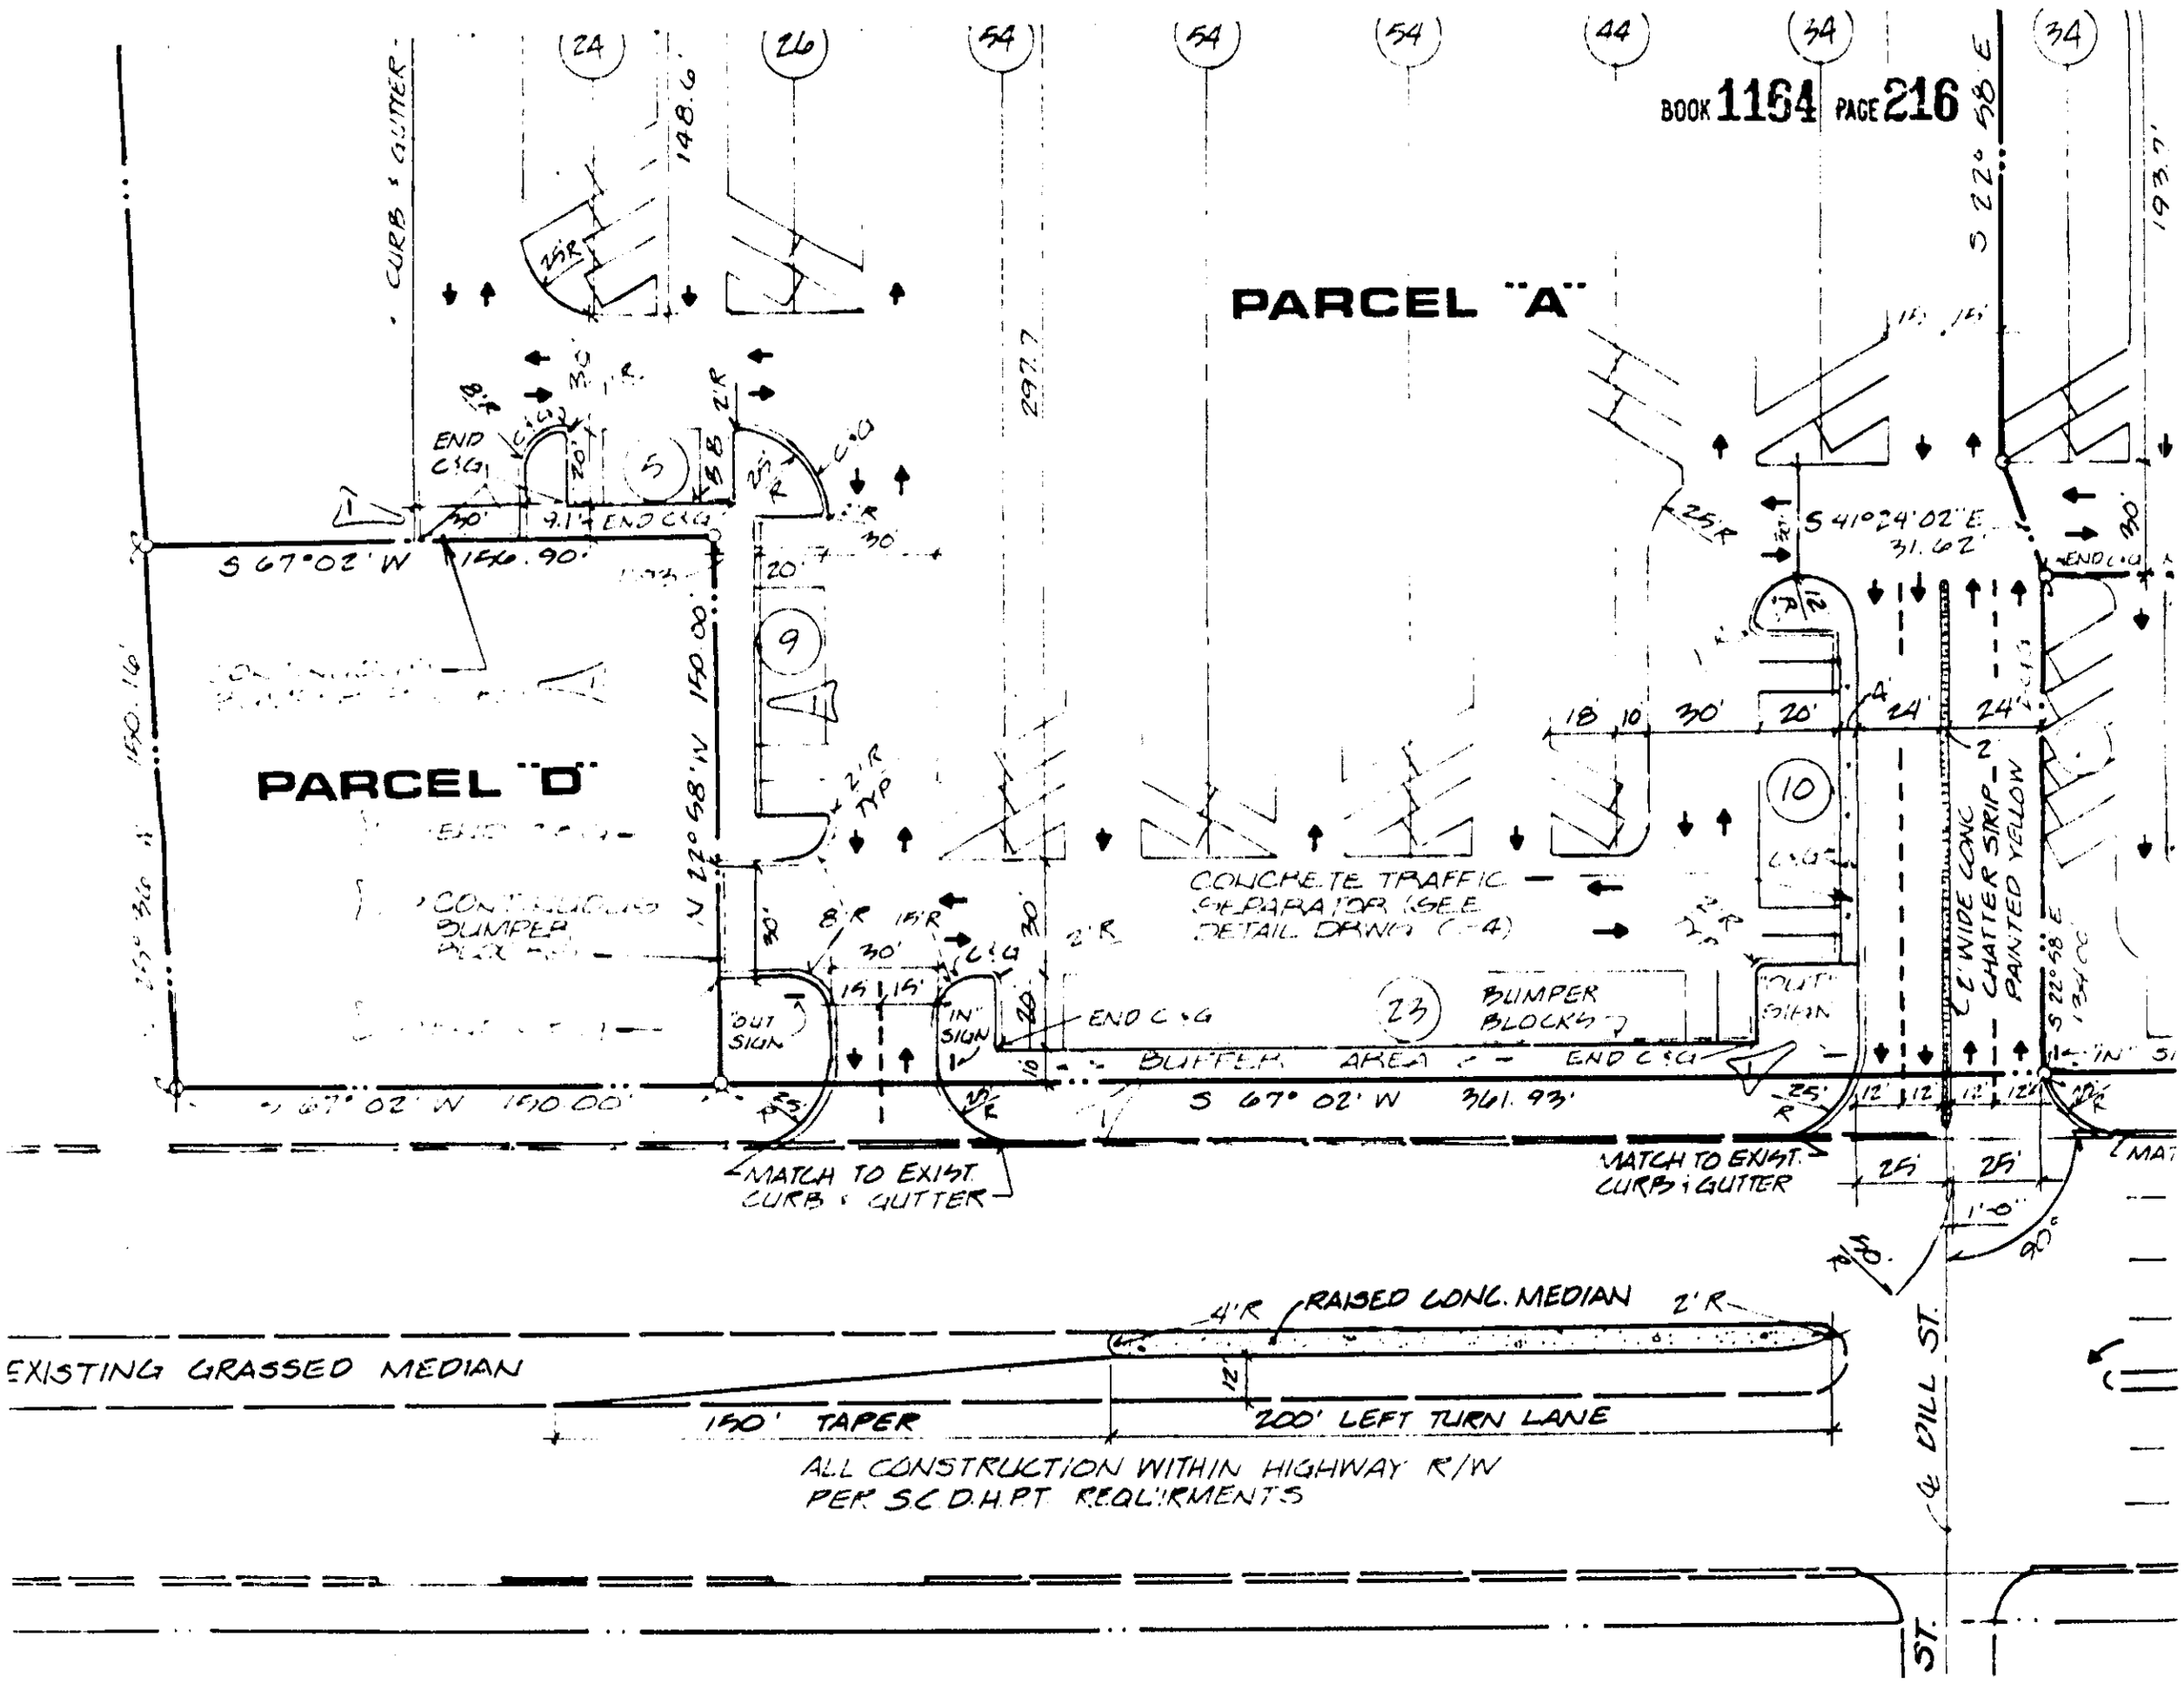
PARCEL "A"
PARCEL "D"
CURB & GUTTER
CONCRETE TRAFFIC SEPARATOR (SEE DETAIL DRWG C-4)
BUMPER BLOCKS
BUFFER AREA
END C&G
"IN" SIGN
"OUT" SIGN
MATCH TO EXIST. CURB & GUTTER
S 67°02' W 156.90'
S 67°02' W 100.00'
S 67° 02' W 361.93'
S 22°58' E 297.7'
S 22° 58' E 193.7'
S 41°24'02" E 31.62'
N 22°58' W 150.00'
150.16'
148.6'
CONTINUOUS BUMPER BLOCK
EXISTING GRASSED MEDIAN
4'R RAISED CONC. MEDIAN 2'R
150' TAPER
200' LEFT TURN LANE
ALL CONSTRUCTION WITHIN HIGHWAY R/W PER S.C.D.H.P.T. REQUIREMENTS
DILL ST.
ST.
6' WIDE CONC. CHATTER STRIP
PAINTED YELLOW

4328 RV-2