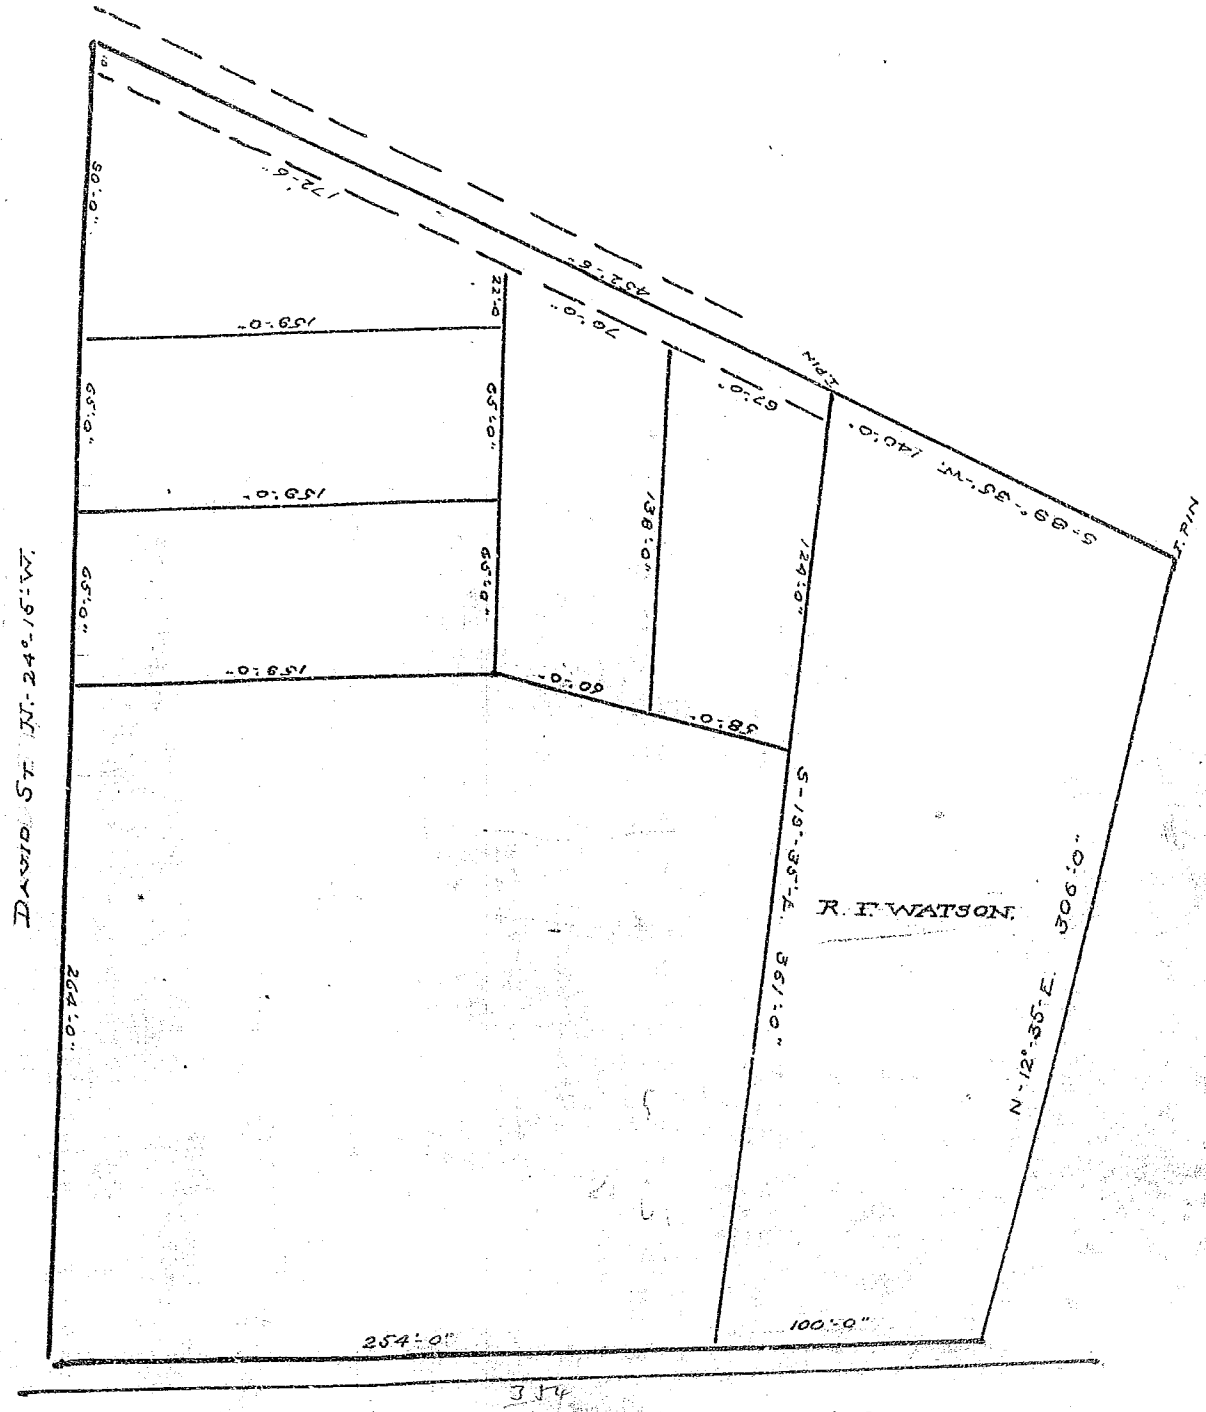

C.A.DAVID PROPERTY.