EXHIBIT A

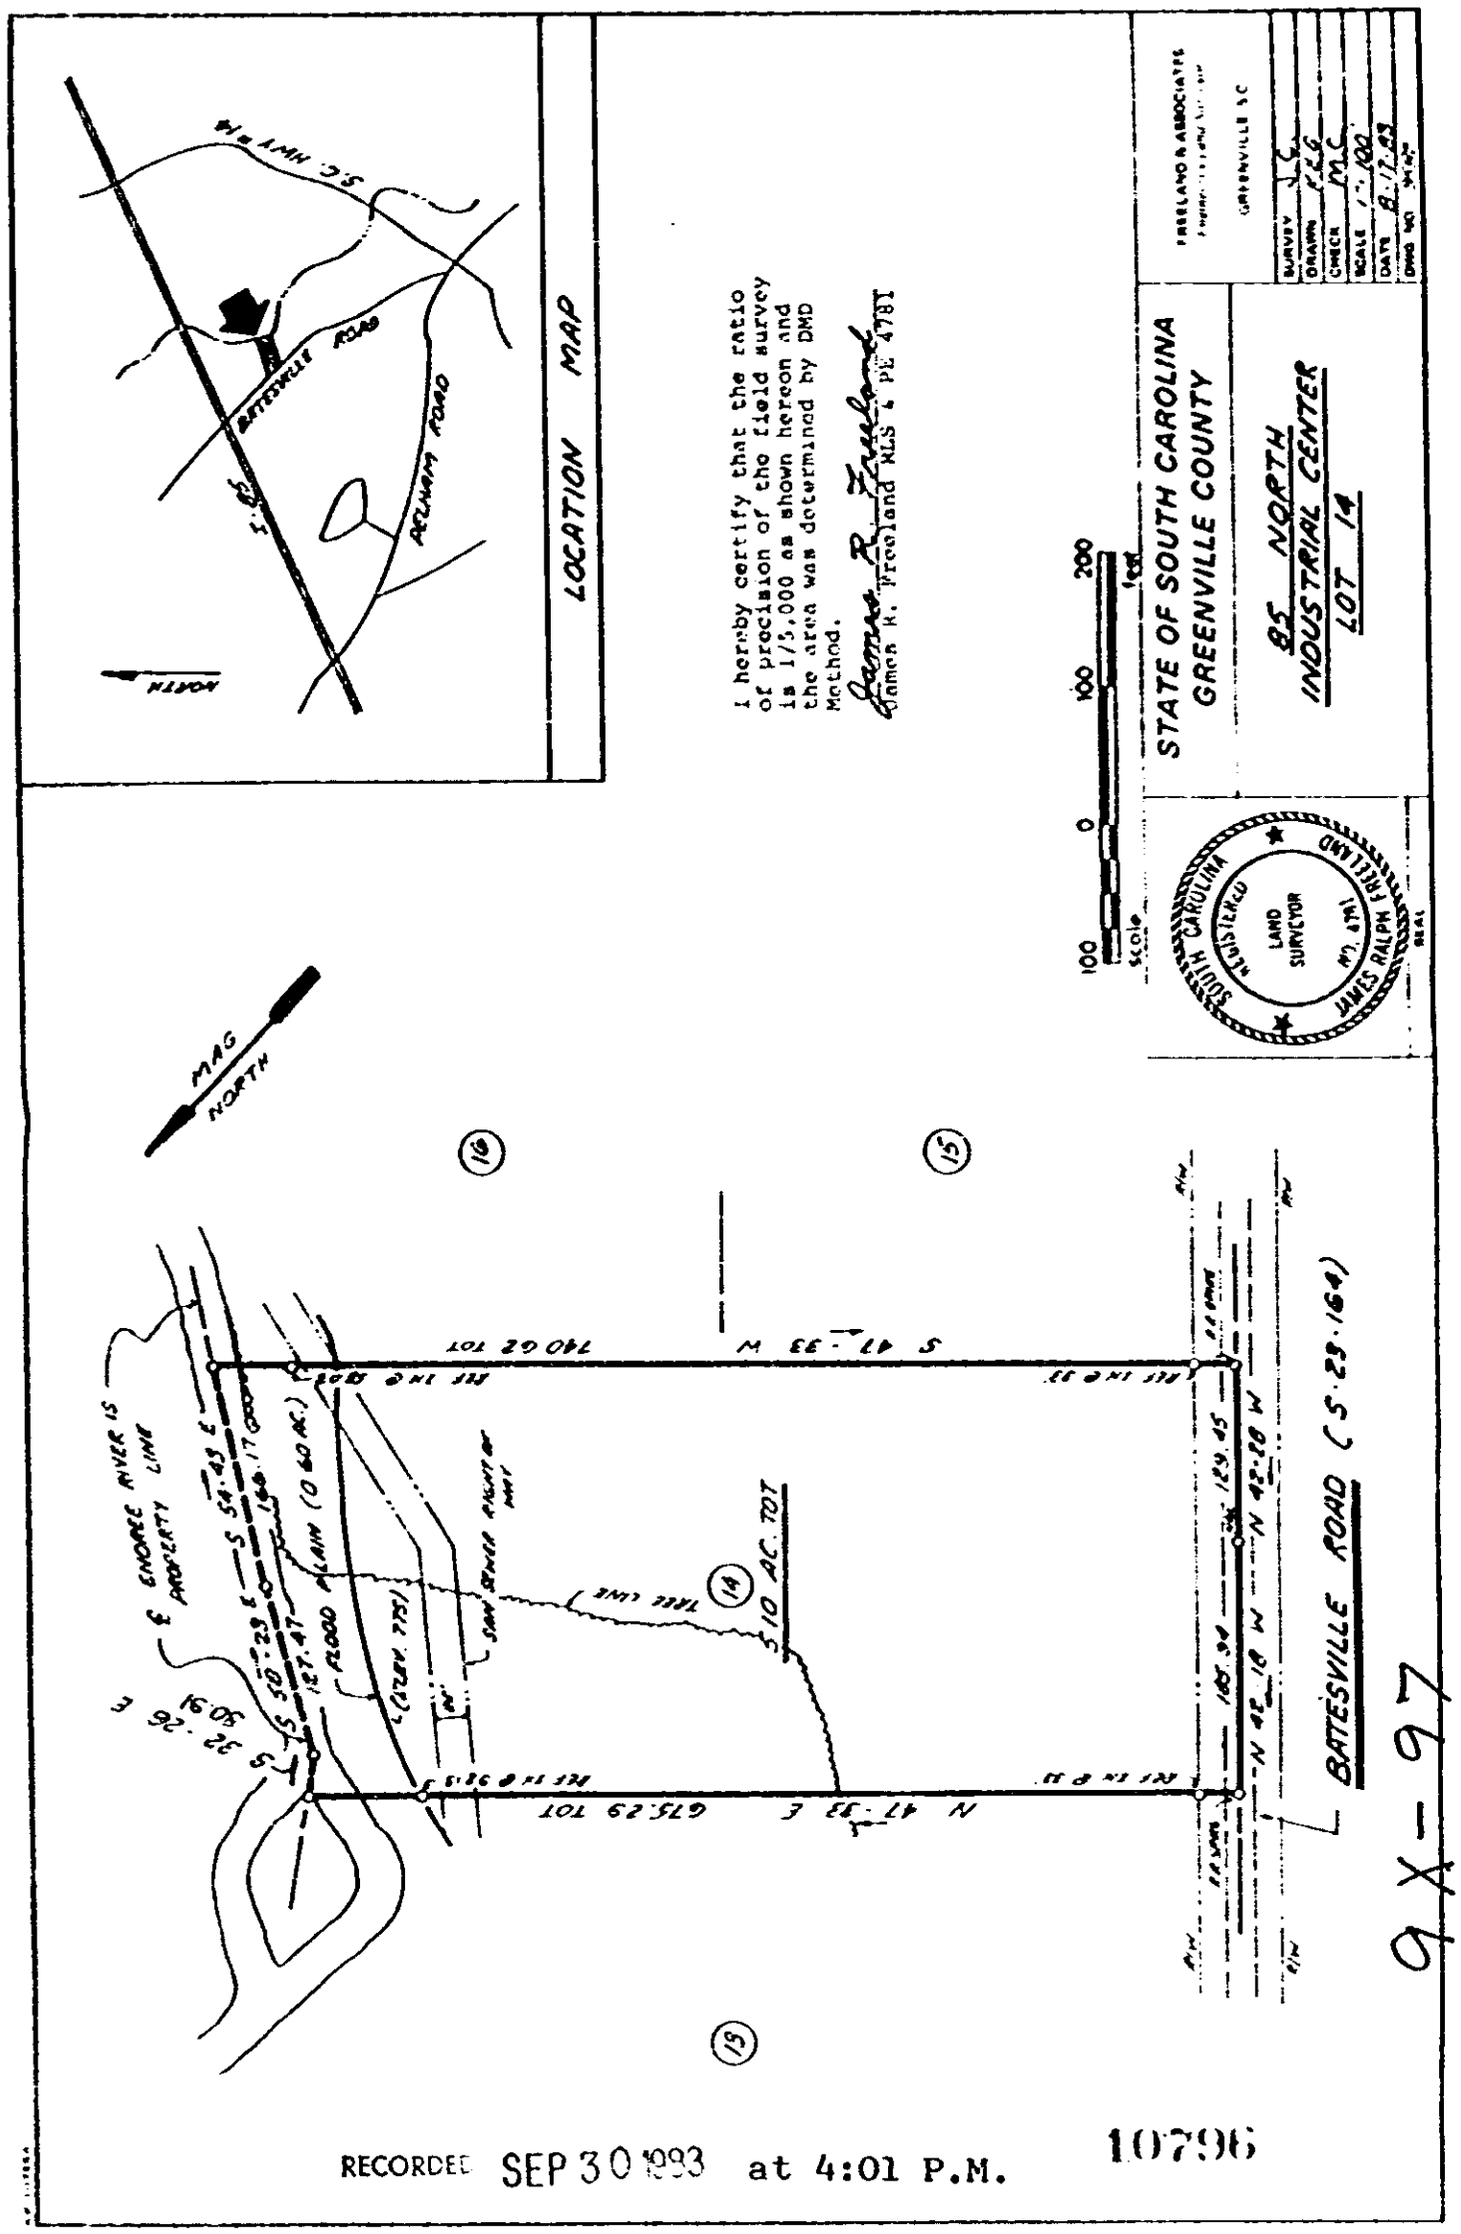
LOCATION MAP
SC HWY 14
BATESVILLE ROAD
ROLLING ROAD
NORTH
I hereby certify that the ratio of precision of the field survey is 1/5,000 as shown hereon and the area was determined by DMD Method.
James R. Freeland
James R. Freeland RLS # 4781
FREELAND & ASSOCIATES
GREENVILLE S.C.
SURVEY
DRAWN
CHECK
SCALE
DATE
DWG NO
STATE OF SOUTH CAROLINA
GREENVILLE COUNTY
85 NORTH
INDUSTRIAL CENTER
LOT 14
SCALE
SOUTH CAROLINA REGISTERED LAND SURVEYOR JAMES RALPH FREELAND
MAG NORTH
S 47-33 W 740.62 TOT
N 47-33 E 675.29 TOT
N 42-18 W 129.45
N 42-18 W 105.94
S 10 AC. TOT
TREE LINE
SAN. SEWER RIGHT OF WAY
FLOOD PLAIN (0.60 AC.)
S 54-49 E 140.17
S 50-29 E 127.47
S 32-26 E 90.91
E ENOREE RIVER IS PROPERTY LINE
BATESVILLE ROAD (S-23-164)
9X-97
RECORDED SEP 30 1993 at 4:01 P.M.
10796