15605 Filed This 13 day of Jan. 1970
And Recorded in Vol. 40 Page 43 at 10:47 M.
Ollie Farnsworth
Register Mesne Conveyance Greenville County, S. C.

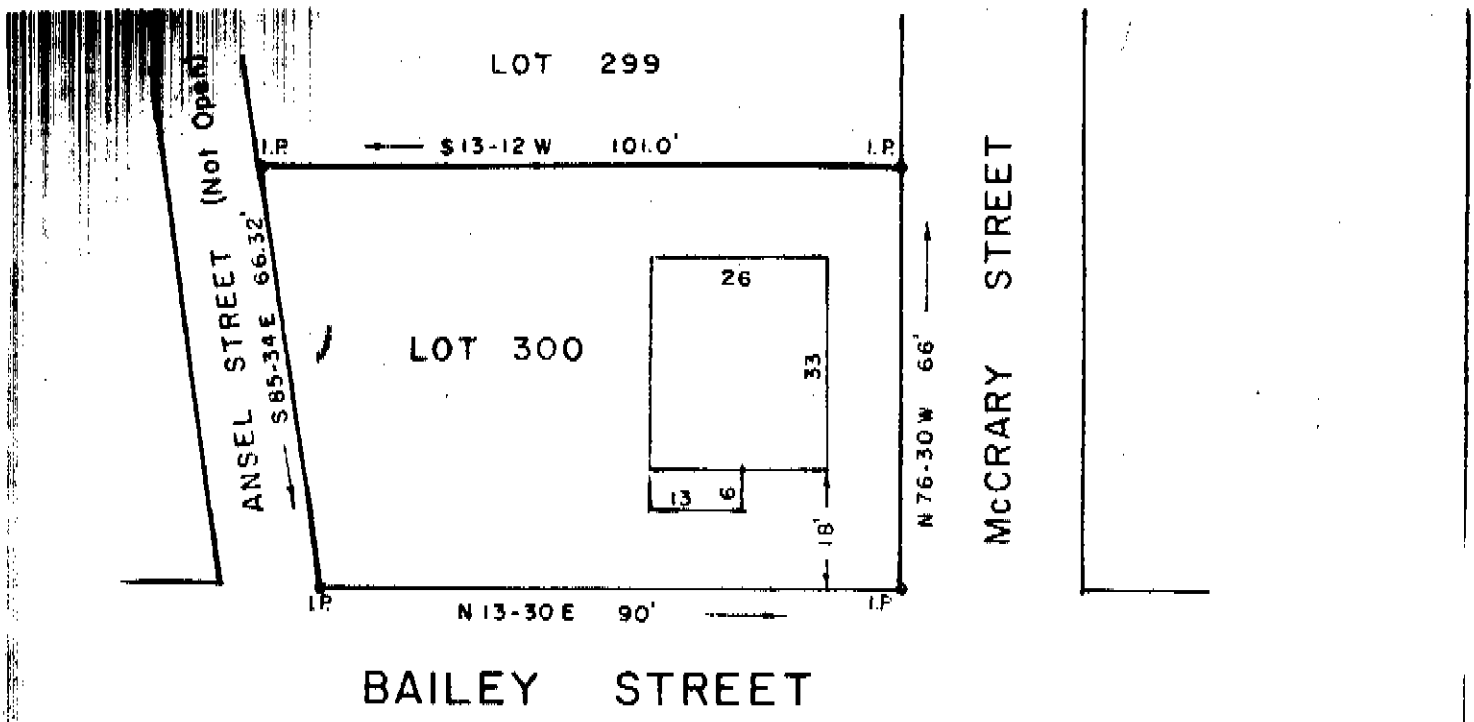

FILED
GREENVILLE CO. S. C.
JAN 13 10 47 AM '70
OLLIE FARNSWORTH
R.M.C.

PROPERTY OF

BERTHA ROSS DODGENS

GREENVILLE CO., S. C.

Scale 1" = 30' December, 1969

This is to certify that on the 2nd day of Dedember, 1969, I surveyed the property shown on this plat; being known as Lot 300 on plat of McCary Tract, Recorded in Plat Book A pages 278-279, Office of R. M. C. Greenville Co., S. C.; and that t he property lines, walls and buildings are as shown hereon; that the buildings located on said lot do not encroach or project on adjacent streets or property; and that no adjacent buildings or walls encroach or project on said premises.

R. W. Dalton P. E.
DALTON & NEVES, ENGINEERS.

F.B. 381 4D-43 15605 JAN 13 1970