17473 27 Dec 71
4M 23 4:08 P

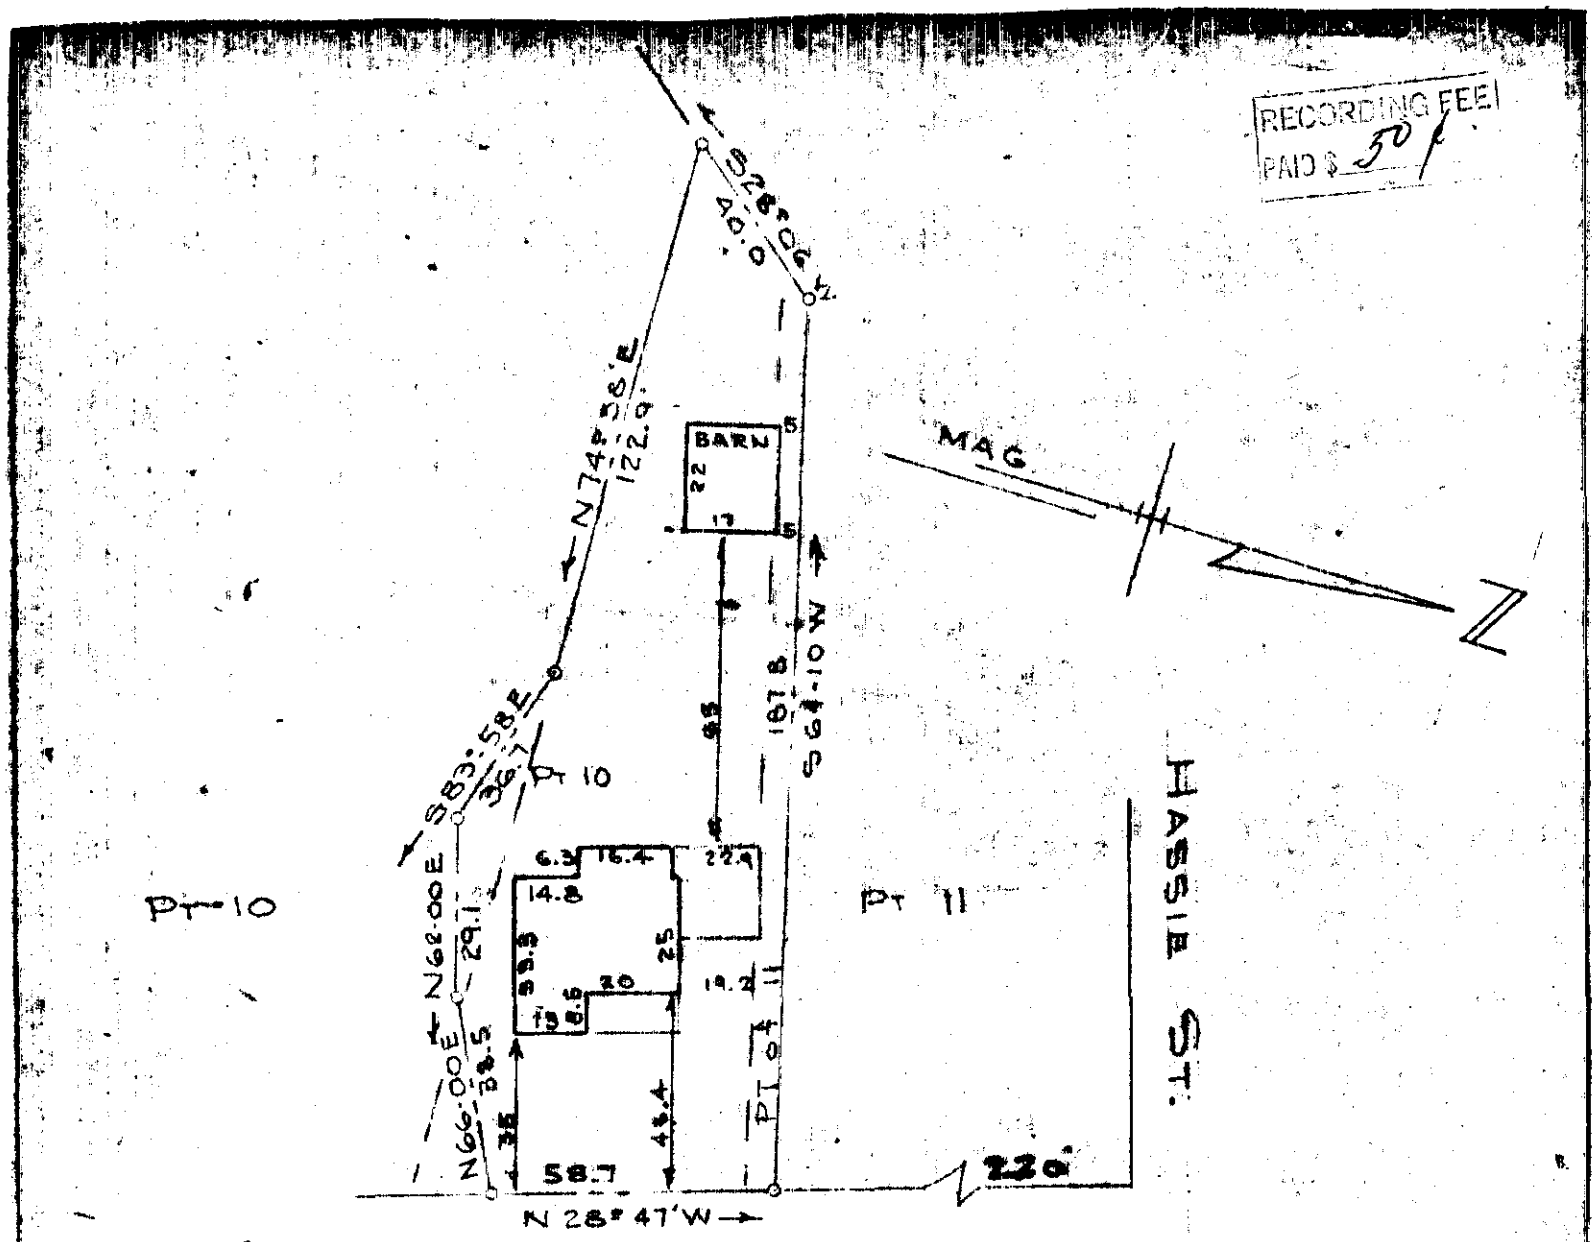

MONTEITH CIR
WES 'N STREET R/W

DEC 27 1971
17473

FILED
GREENVILLE CO. S.C.
DEC 27 4 08 PM '71
OLLIE FARNSWORTH
R.M.C.

PROPERTY OF
EDGAR JANSONS II & BRENDA L. JANSONS
NEAR GREENVILLE S.C.
SCALE 1" : 40' 22 DEC 971

This is to cerify that on the 22nd day of December 1971, I surveyed the property shown on this plat, being known as part of lots 10 & 11 on plat of RESUBDIVISION OF PROPERTY OF O. Y. BROWNLEE, H. C. SMITH & C. S. FOX and recorded in the RMC Office Greenville County, S.C., in Plat Book "Q" at Page 164 and also being known as PROPERTY OF EDGAR JANSONS II & BRENDA L. JANSONS and recorded in the RMC Office in Plat Book 4M at Page 23 ; and that the property lines, walls and buildings are as shown hereon, and thath the walls and buildings located on said lots do not encroach or project on adjacent street or property, and that ne adjacent walls or buildings encroach or project on said premises, and no power lines cross this property except as shown hereon.

R. B. Bruce
R. B. Bruce RLS #1952

4M/23

CAROLINA SURVEYING COMPANY
Greenville, S.C.

23