16925 20 Dec 71
4M 27 4:29 P.

MICROFILMED

RECORDING FEE
PAID $ —

FILED
GREENVILLE CO. S. C.
DEC 20 4 29 PM '71
OLLIE FARNSWORTH
R. M. C.

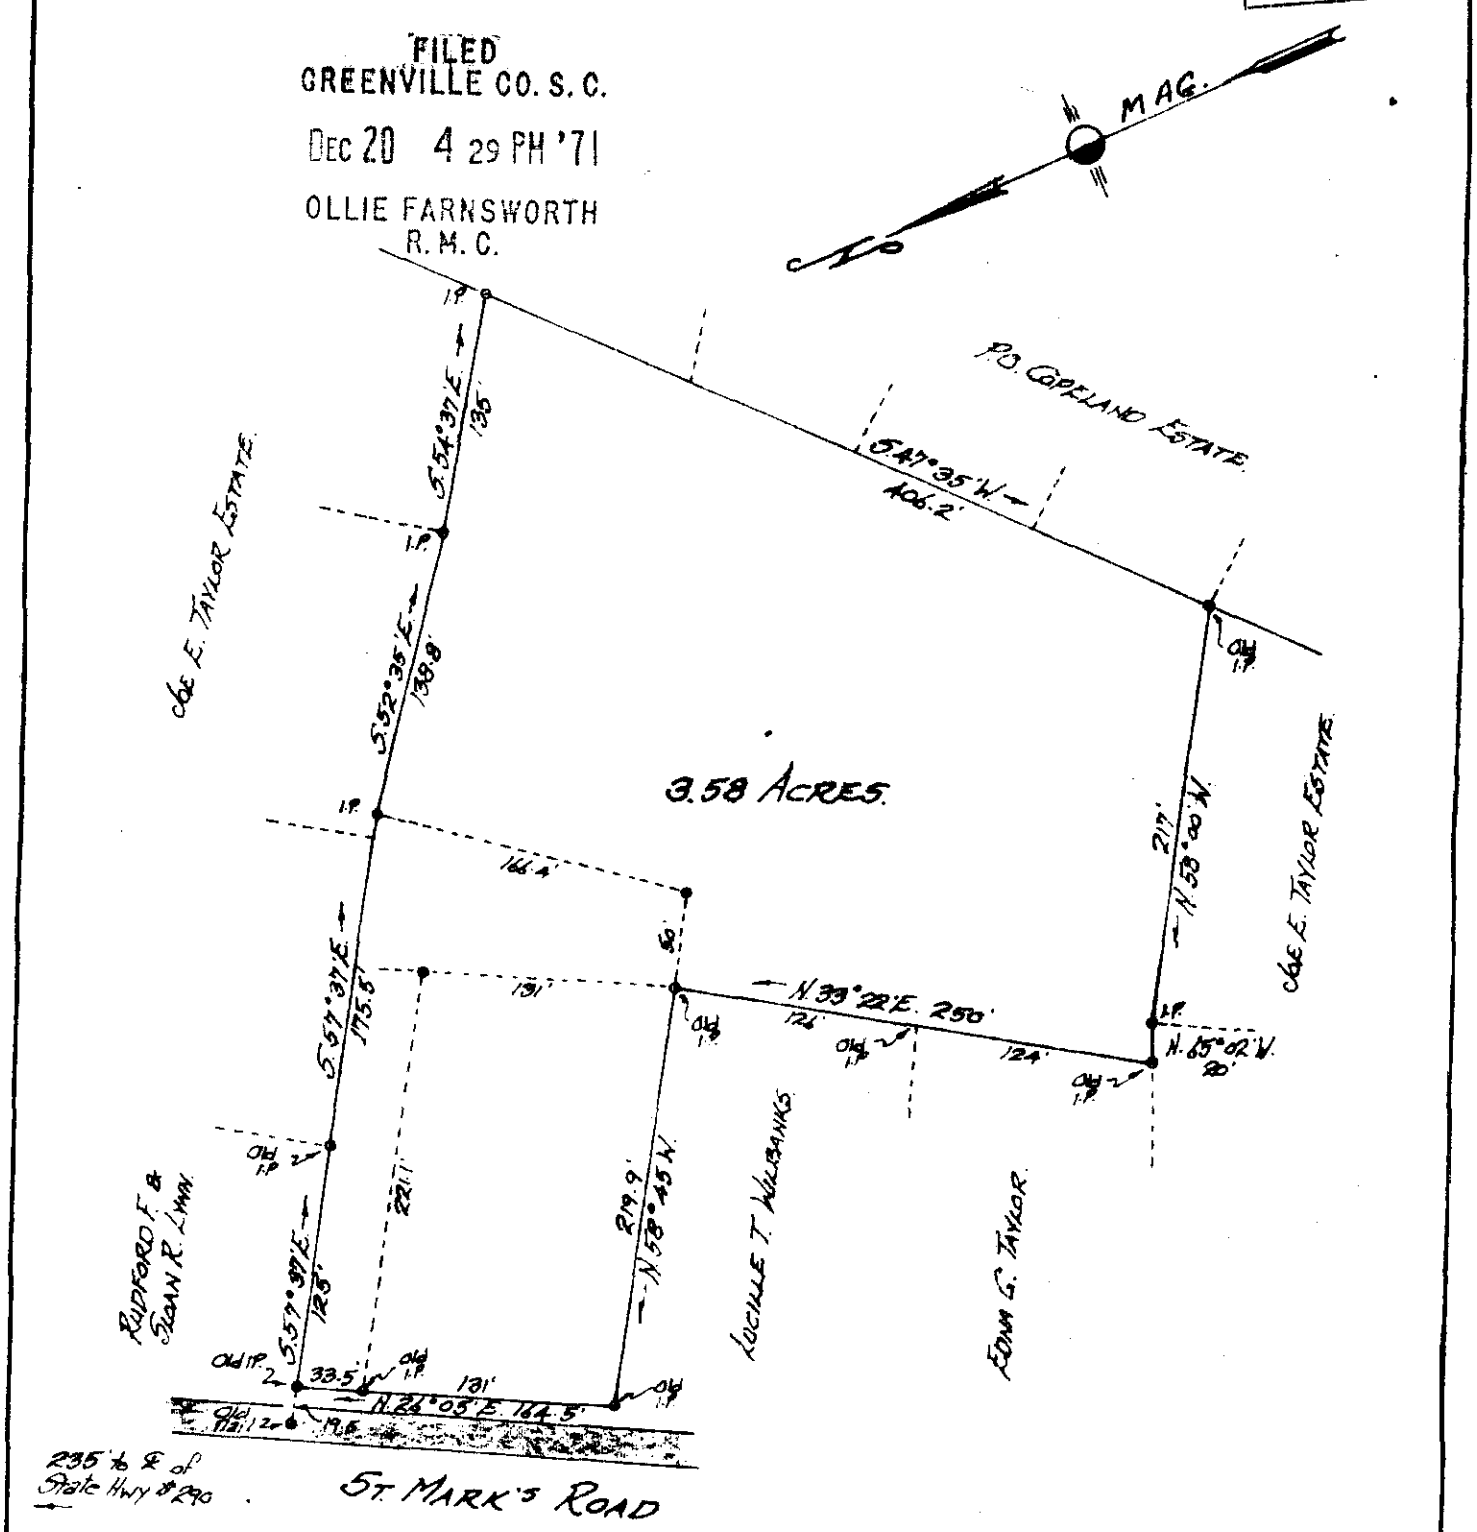

PROPERTY OF

D. ALVIN & MILDRED T. COPELAND

Located approx 3 miles Northwest of Greer.

CHICK SPRINGS TOWNSHIP GREENVILLE COUNTY

SOUTH CAROLINA.

SOUTH CAROLINA
REGISTERED
LAND SURVEYOR
NO. 2212
JOHN A. SIMMONS

SCALE: 1" = 100 FEET. SEPT. 25 1971.

Survey made Dec 1969.

DEC 20 1971

16925 4M - 27

John A. Simmons, Reg. Surveyor # 2212
GREER, S.C.