MICROFILMED

FILED
GREENVILLE CO. S. C.
Mar 10 2 39 PM '72
OLLIE FARNSWORTH
R.H.C.

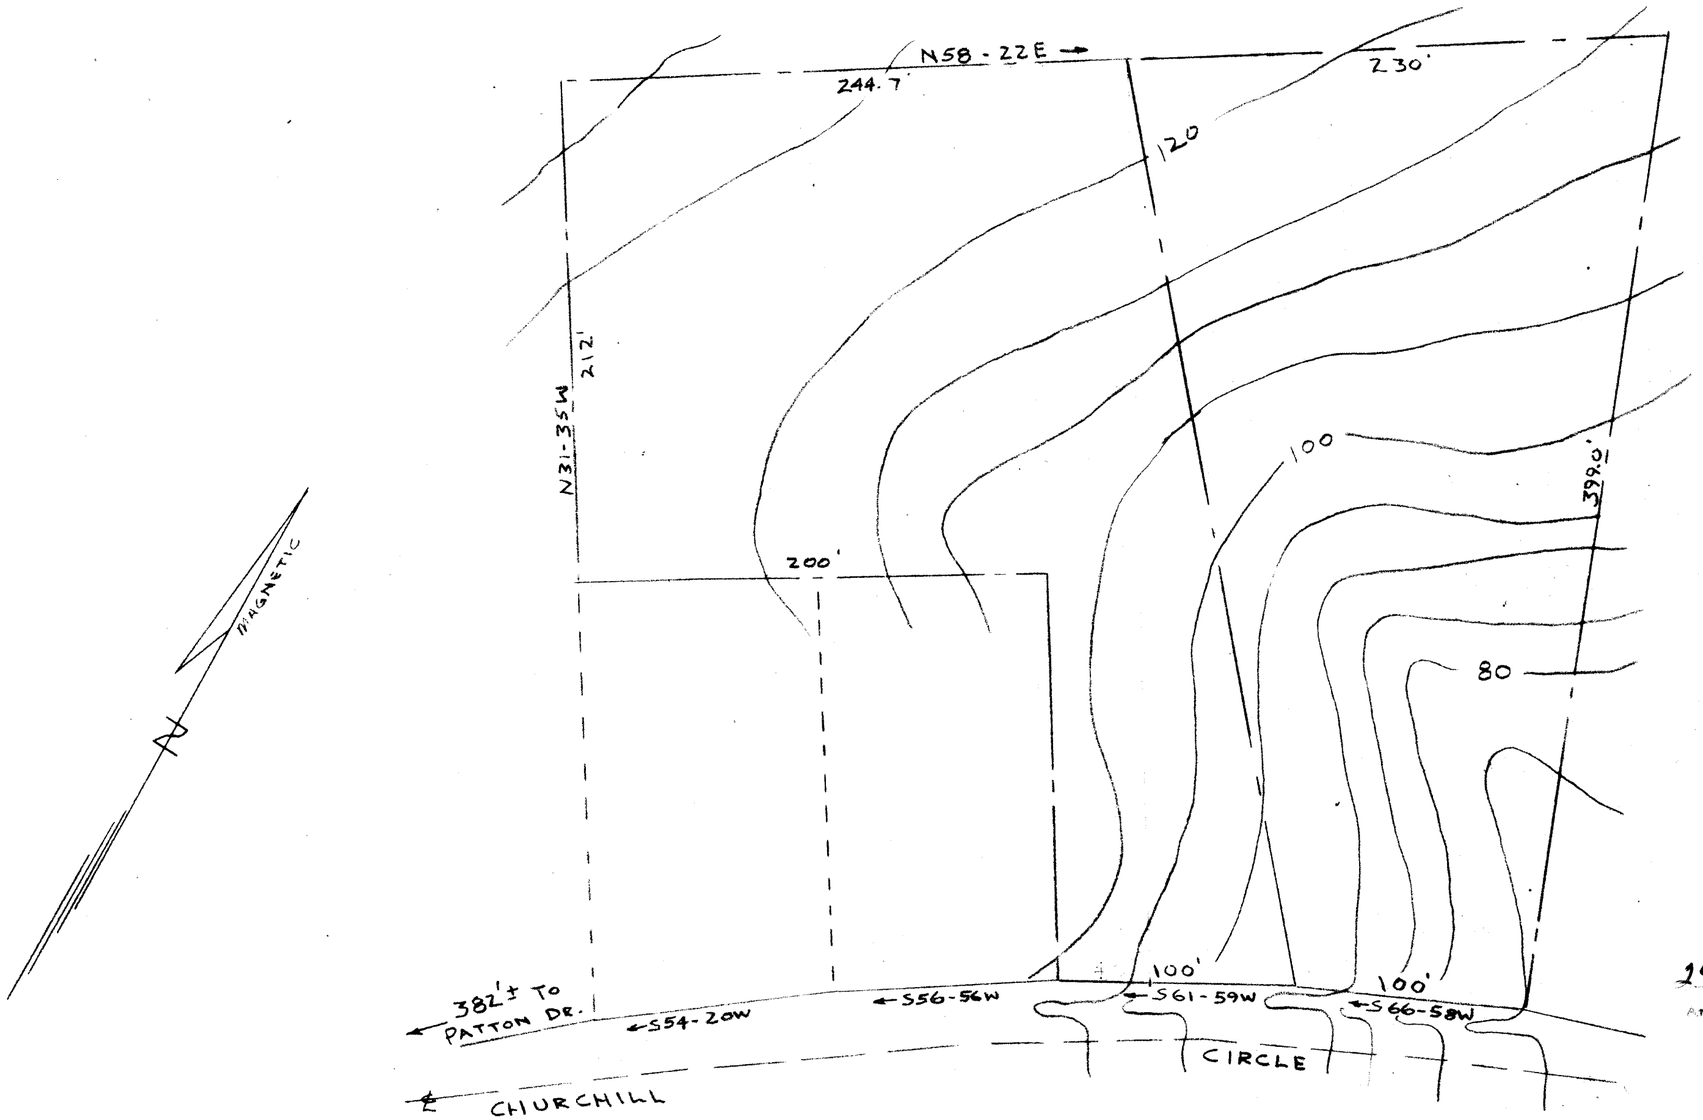

24262 Filed This 10 day of March 1972
And Recorded in Vol. 49 Page 63 at 3:39 P.M.
Ollie Farnsworth
Register Mesne Conveyance Greenville County, S. C.

CAROLINA ENGINEERING & SURVEYING CO.
GREENVILLE, S.C.
JUNE, 1970
5' CONTOURS

24262

4N-63 ✓

ZONED R-12

THIS PLAT IS NOT A SUBDIVISION AS DEFINED BY THE GREENVILLE COUNTY SUBDIVISION REGULATIONS.
12/22/71 J. Rowan Stowe
Director of Planning
Greenville County Planning Commission

WINSTON WOODWARD & KATY WOODWARD
NEAR AUGUSTA ACRES

SCALE: 1" = 50'	APPROVED BY:	DRAWN BY
DATE:		REVISED
		DRAWING NUMBER