AF 10755A

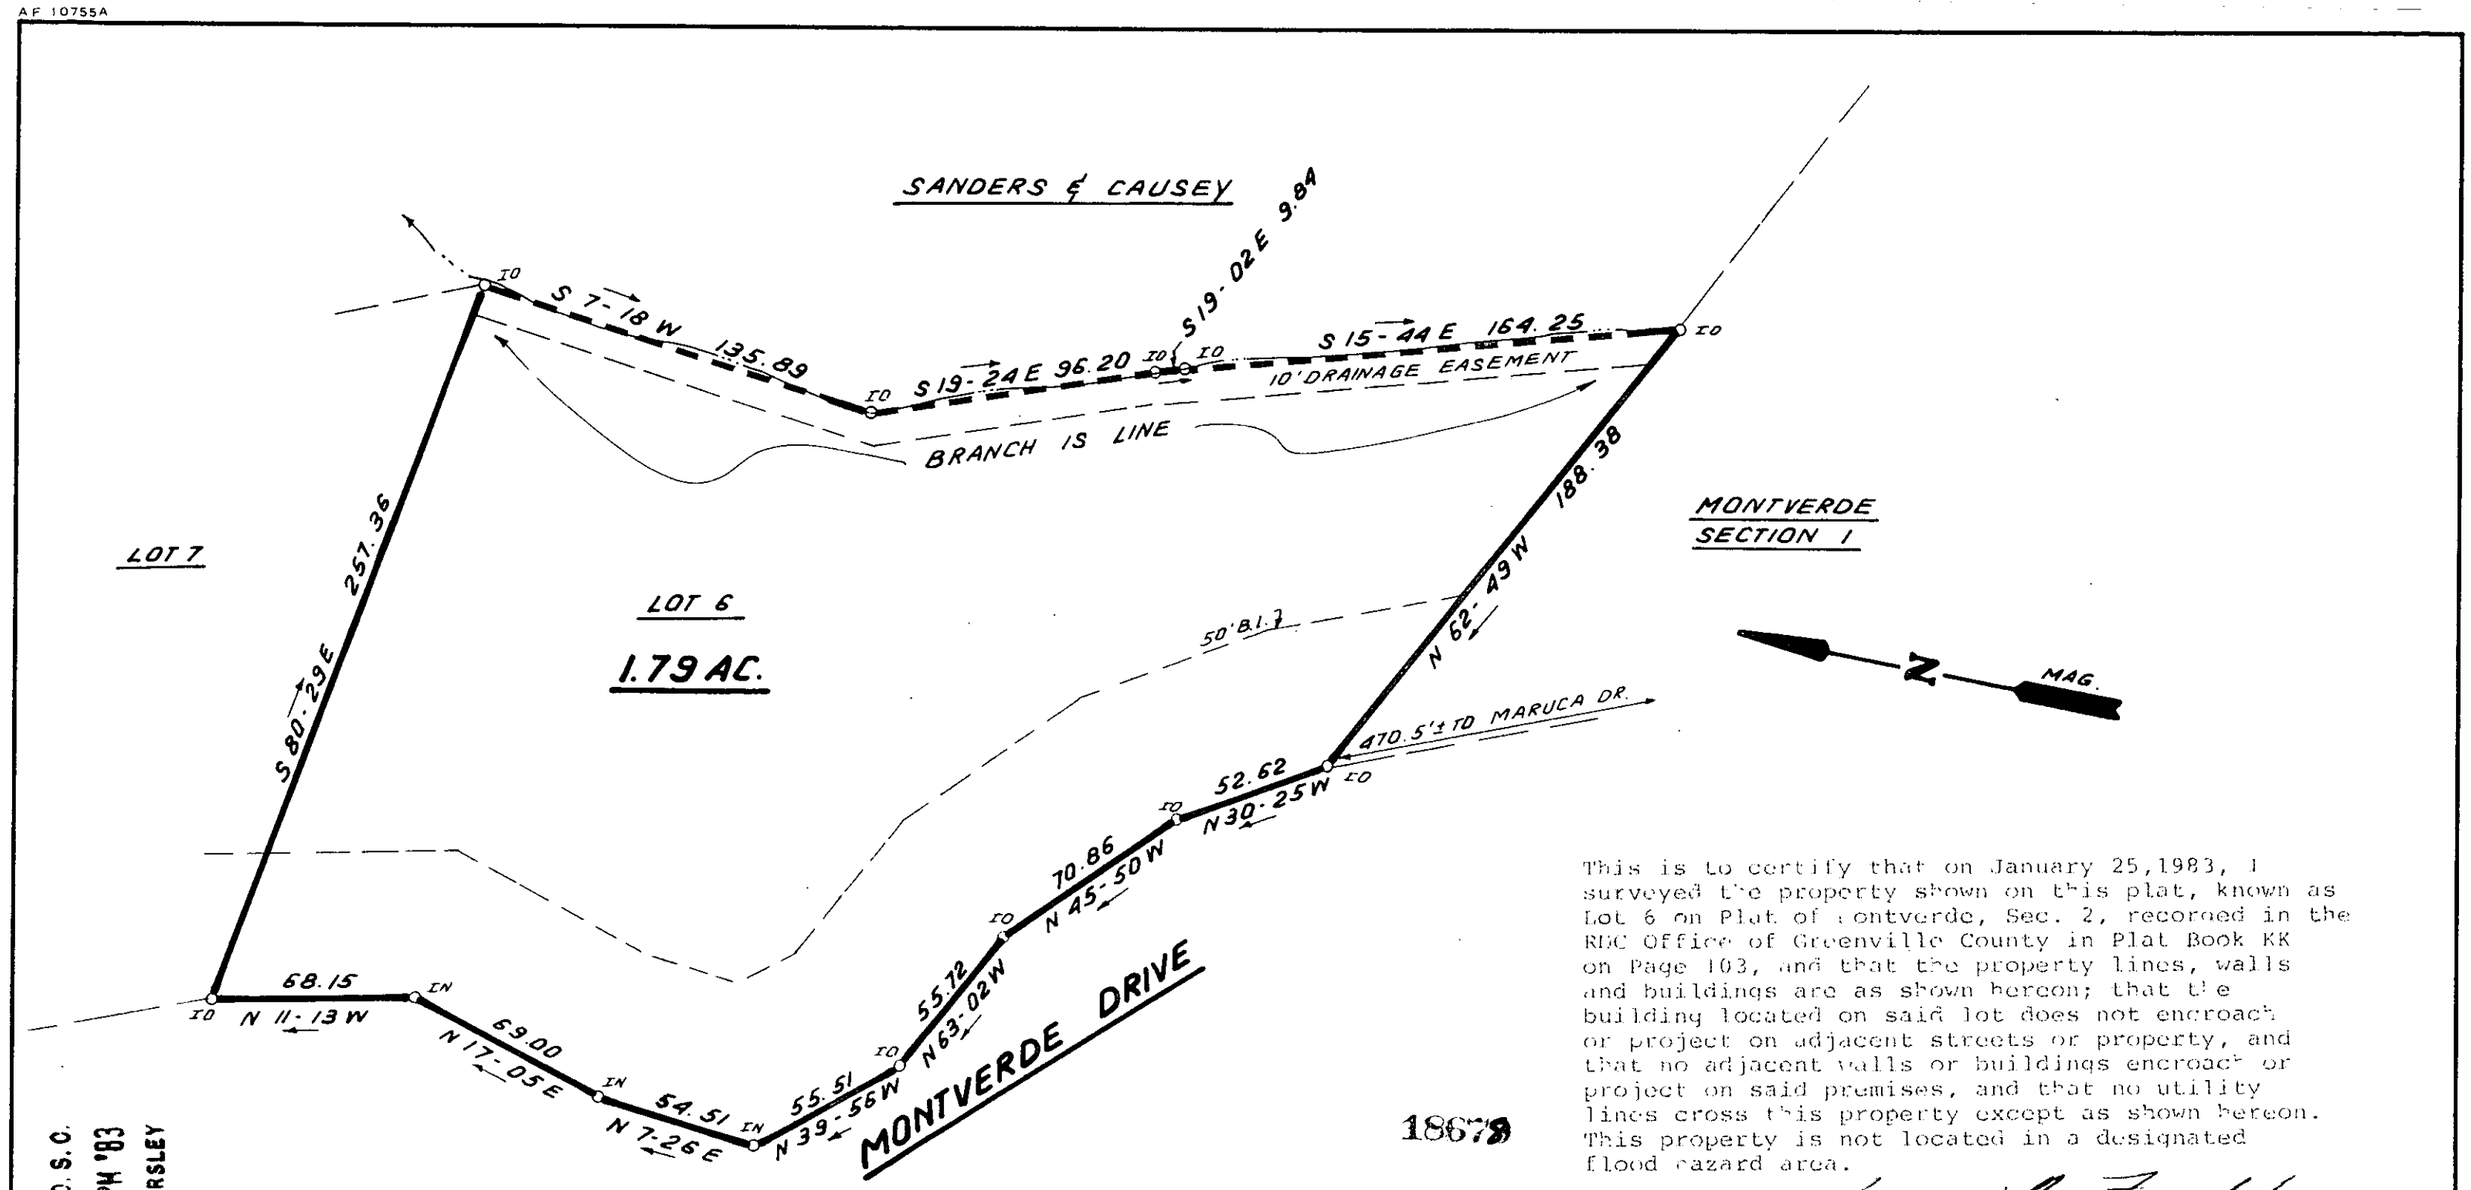

This is to certify that on January 25,1983, I surveyed the property shown on this plat, known as Lot 6 on Plat of Montverde, Sec. 2, recorded in the RMC Office of Greenville County in Plat Book KK on Page 103, and that the property lines, walls and buildings are as shown hereon; that the building located on said lot does not encroach or project on adjacent streets or property, and that no adjacent walls or buildings encroach or project on said premises, and that no utility lines cross this property except as shown hereon. This property is not located in a designated flood hazard area.

James R. Freeland PLS & PE 4781

18678

FILED
GREENVILLE CO. S.C.
JAN 31 12 57 PM '83
BONNIE S. TANKERSLEY
R.M.C.

9-11-99

JAN 31 1983

50 0 50 100
scale feet

SOUTH CAROLINA REGISTERED LAND SURVEYOR NO. 4781 JAMES RALPH FREELAND

SEAL

STATE OF SOUTH CAROLINA
GREENVILLE COUNTY

MONTVERDE
SEC. 2; LOT 6
PROPERTY OF
THOMAS N. WHITESIDE
NANCY B. WHITESIDE

FREELAND & ASSOCIATES
Engineers • Land Surveyors
GREENVILLE, S.C.

SURVEY	L.T.
DRAWN	B.R.
CHECK	MC
SCALE	1" = 50'
DATE	JAN. 25. 83
DWG. NO.	8328

MICROFILMED

JA31 87 1020

5 0