MICROFILMED

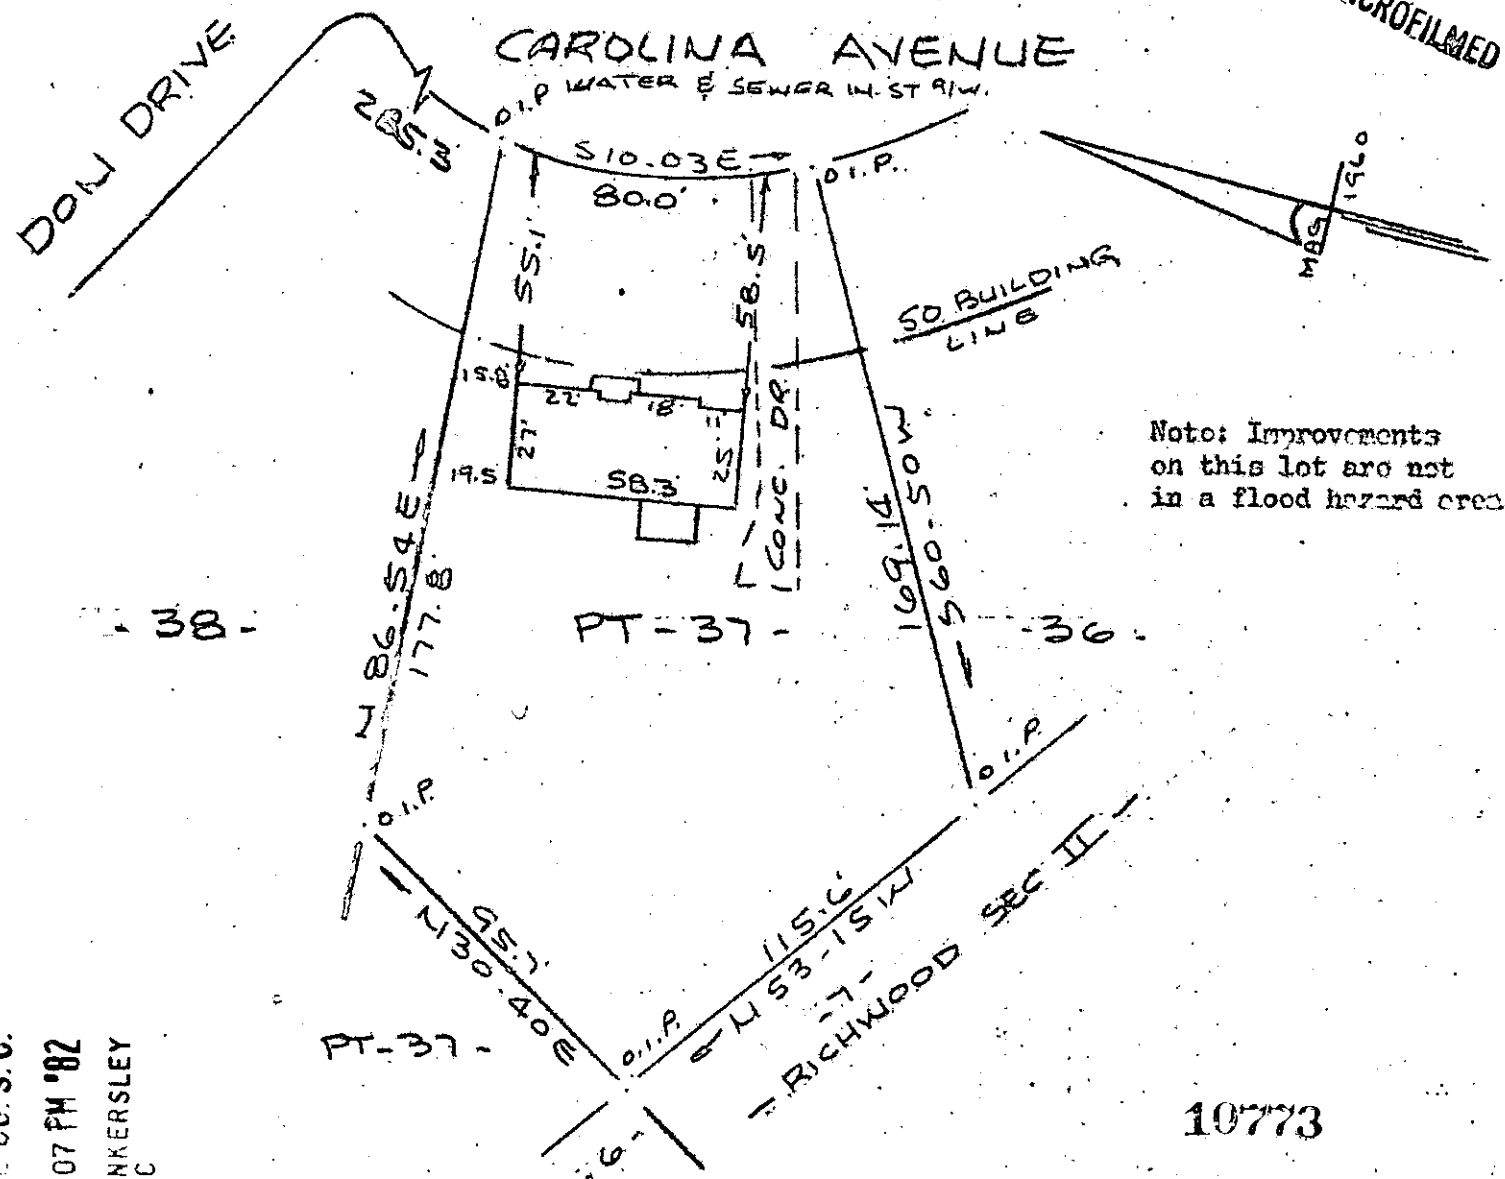

Note: Improvements on this lot are not in a flood hazard area.

10773

PROPERTY OF IRMA M. SMITH

GREENVILLE, S.C.

SCALE 1" = 50' 27 OCT 1982

50 25 0 50 100

This is to certify that on the 27th day of October, 1982, I surveyed the property shown on this plat, being known as part of lot 37 on plat of SECTION A MAP OF COLONY HEIGHTS and recorded in the RMC Office Greenville County, S. C., in Plat Book "CC" at Pages 146 & 147; and that the property lines, walls and buildings are as shown hereon, and that the walls and buildings located on said lot do not encroach or project on adjacent street or property, and that no adjacent walls or buildings encroach or project on said premises, and no power lines cross this property except as shown hereon. Also known as PROPERTY OF IRMA M. SMITH and recorded in Plat Book at Page

9-I-2

R. B. Bruce

R. B. Bruce, RLS 7032

NOV 2 1982

CAROLINA SURVEYING CO.
112 Manly St., Greenville, S. C.

FILED
NOV 2 4 07 PM '82
DONNIE S. TANKERSLEY
R.M.C
GREENVILLE CO. S. C.

NOV 2 82 773 3.00CI

M/B 268.1-6-37 17165