MICROFILMED

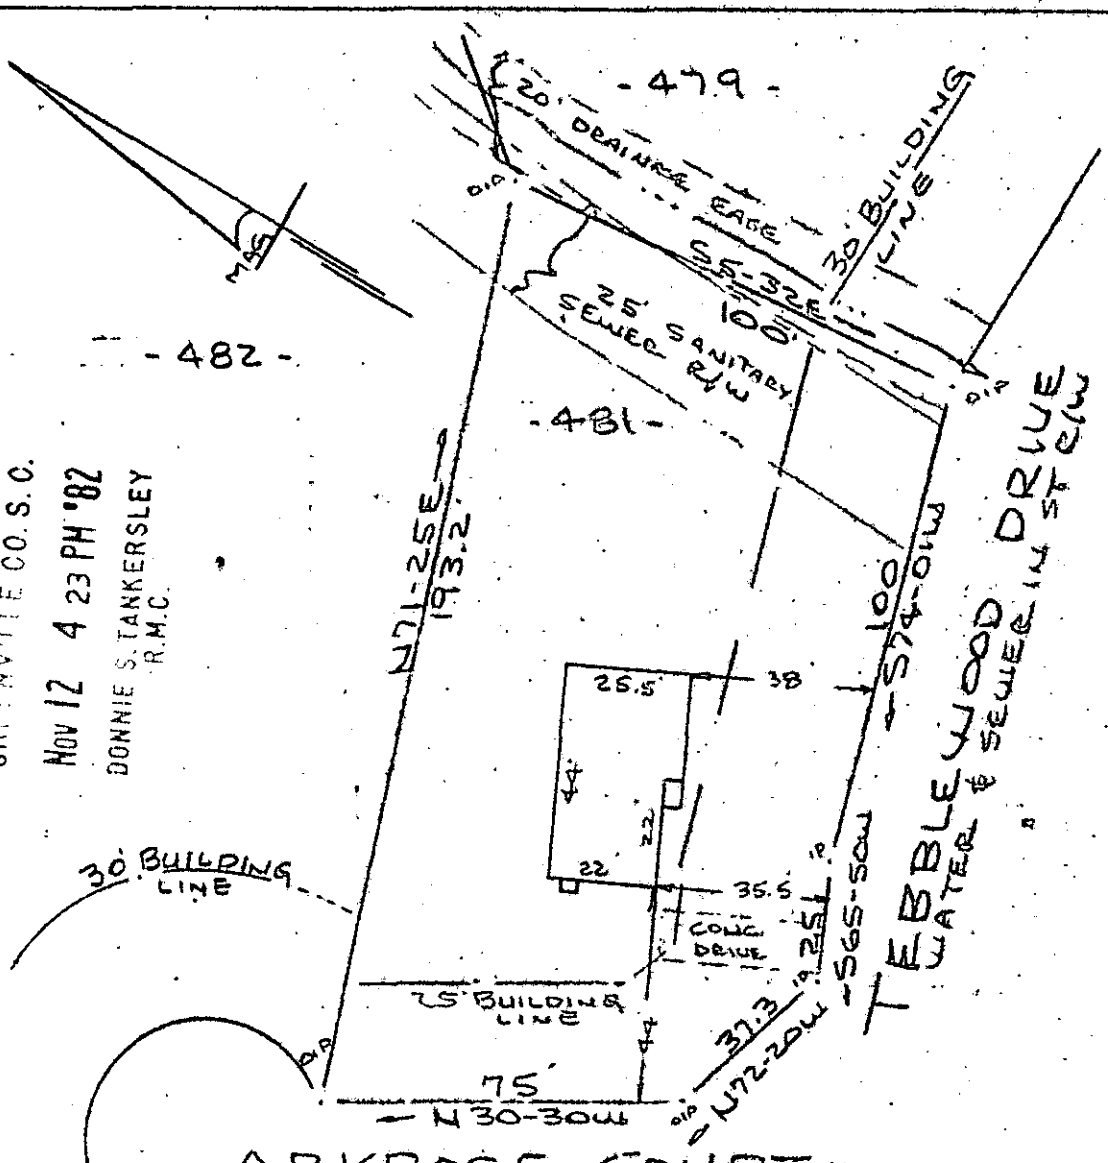

Note: Improvements on this lot are not in a flood hazard area.

Note: 5' drainage & utility easement each side all side & rear lot lines, unless otherwise shown.

FILED
GREENVILLE CO. S.C.
Nov 12 4 23 PM '82
DONNIE S. TANKERSLEY
R.M.C.

ARKROSE COURT

WATER & SEWER IN ST R/W

PROPERTY OF

DAVID D. MONTGOMERY & DARLENE MONTGOMERY

SIMPSONVILLE, S.C.

SCALE: 1"=40' 9 NOV 1982

This is to certify that on the 9th day of November, 1982, I surveyed the property shown on this plat, being known as lot 480 on plat of Sheet No. One HEATWOOD SECTION V and recorded in the RMC Office Greenville County, S. C., in Plat Book " 4 - Y " at Page 62; and that the property lines, walls and buildings are as shown hereon, and that the walls and buildings located on said lot do not encroach or project on adjacent street or property, and that no adjacent walls or buildings encroach or project on said premises, and no power lines cross this property except as shown hereon.

9-1-32

11700

R. H. Dejarnette

CHOATE SURVEYING CO.
112 Manly St.
Greenville, S. C.

NOV 12 1982

SCTC ----2 NOV 82 350
3.00CI