AF 10505

MICROFILMED

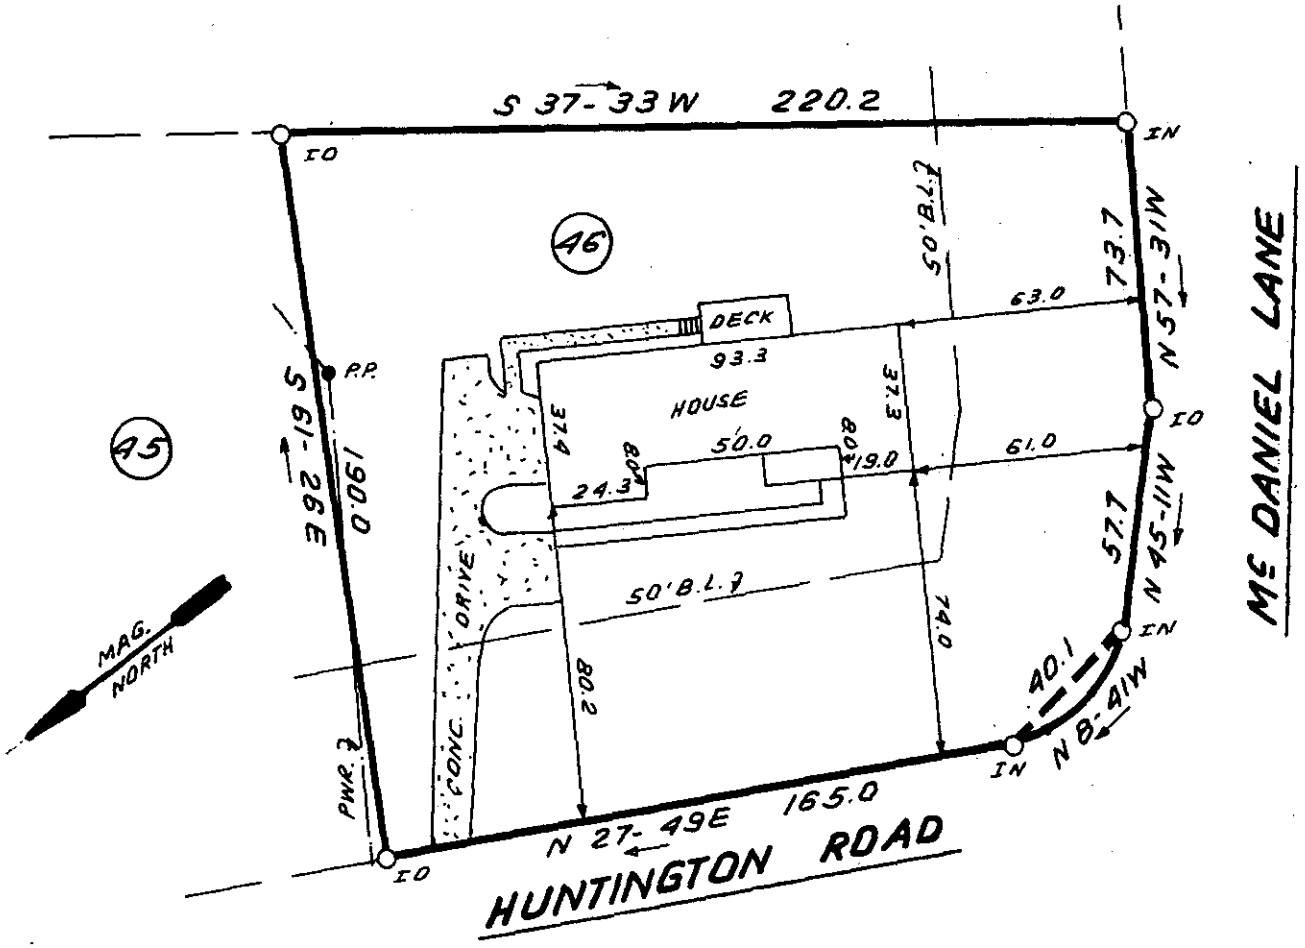

This is to certify that on November 22,1982,I surveyed the property shown on this plat, known as Lot 46 on Plat of Knollwood Heights, recorded in the RMC Office of Greenville County in Plat Book GG on Page 152, and that the property lines, walls and buildings are as shown hereon; that the building located on said lot does not encroach or project on adjacent streets or property, and that no adjacent walls or buildings encroach or project on said premises, and that no utility lines cross this property except as shown hereon. This property is not located in a designated flood hazard area.

5' drainage & utility easement along all side and rear lot lines.

James R. Freeland RLS & PE 4781

12731

NOV 24 1982

9-I-53

FILED
GREENVILLE CO. S.C.
NOV 24 3 26 PM '82
DOUGLAS S. TANKERSLEY
R.M.C

3.00 8 8501801

SOUTH CAROLINA REGISTERED LAND SURVEYOR NO. 4781 JAMES RALPH FREELAND

SEAL

STATE OF SOUTH CAROLINA
GREENVILLE COUNTY

KNOLLWOOD HEIGHTS
LOT 46
PROPERTY OF
JESSE W. RICHEY
&
SHIRLEY B. RICHEY

FREELAND & ASSOCIATES
Engineers • Land Surveyors
GREENVILLE, S.C.

SURVEY	MLC
DRAWN	B.R.
CHECK	MC
SCALE	1" = 50'
DATE	NOV 22, 82
DWG. NO.	8083

PRINT MACHINE INC.