MICROFILMED

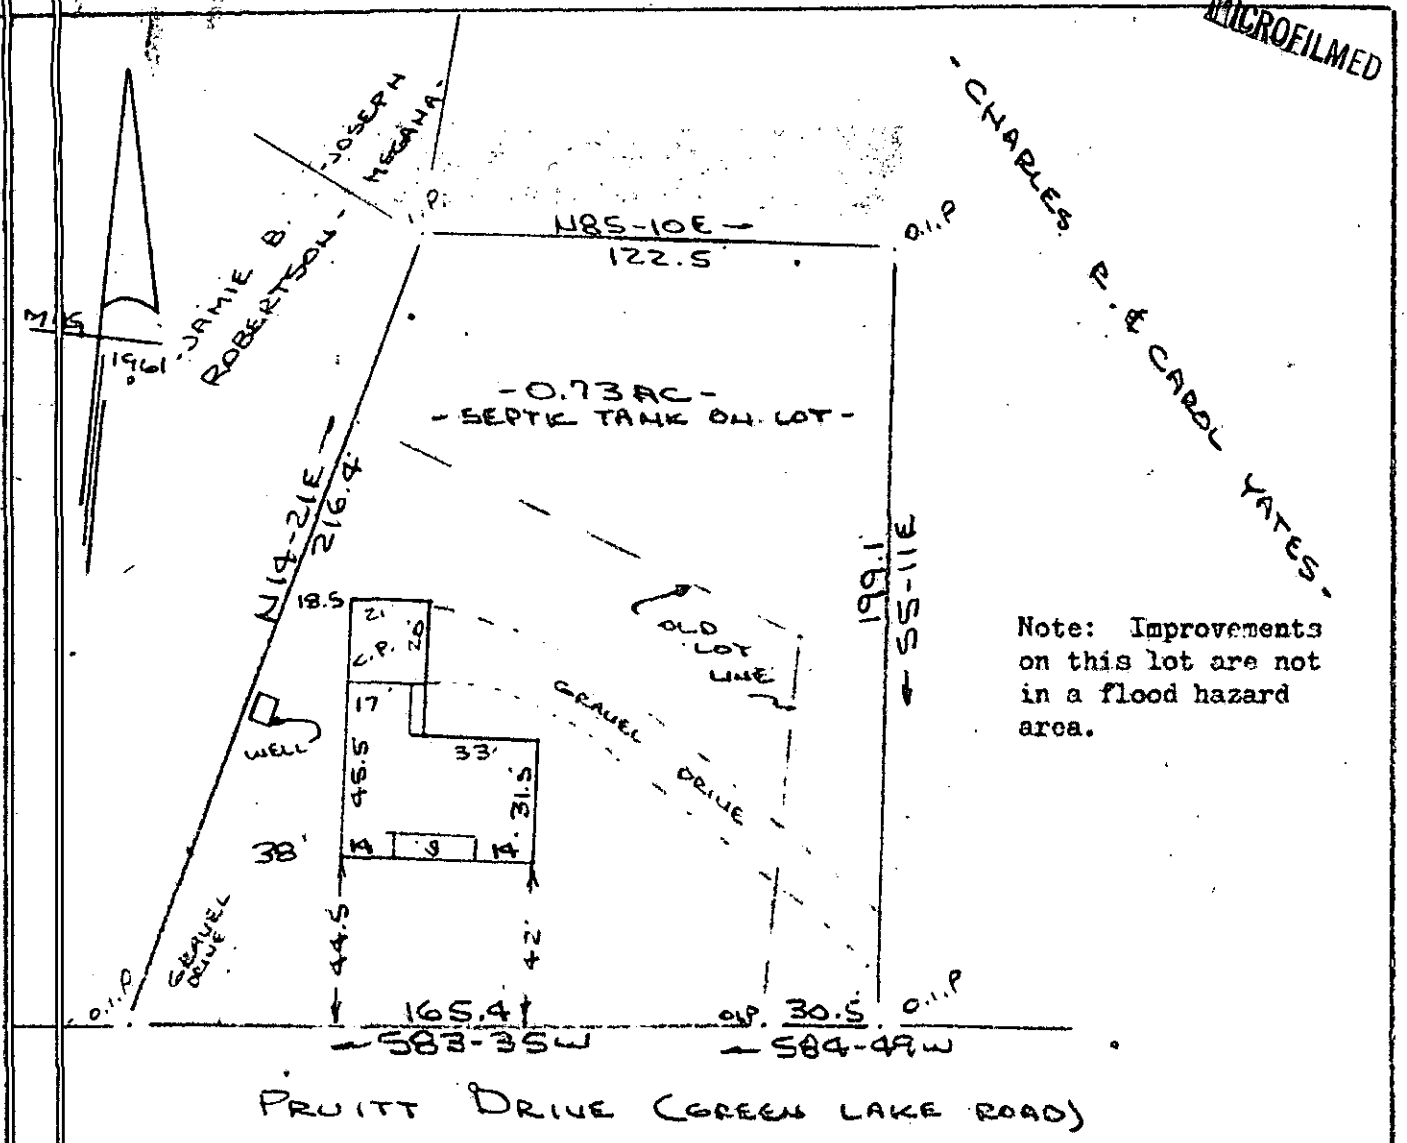

Note: Improvements on this lot are not in a flood hazard area.

PRUITT DRIVE (GREEN LAKE ROAD)

PROPERTY OF

HARVEY C. WATSON, SR.

NEAR MAULDIN, GREENVILLE COUNTY, S.C.

SCALE: 1" = 50' 18 JAN 1983

50 25 0 50 100

This is to certify that on the 18th day of January, 1983, I surveyed the property shown on this plat, being known as 0.73 acre on plat of PROPERTY OF HARVEY C. WATSON, SR. and recorded in the RMC Office Greenville County, S. C., in Plat Book at Page ; and that the property lines, walls and buildings are as shown hereon, and that the walls and buildings located on said lot do not encroach or project on adjacent street or property, and that no adjacent walls or buildings encroach or project on said premises, and no power lines cross this property except as shown hereon.

JAN 24 1983

18034

R. B. Bruce

R. B. Bruce, RLS #1962

CAROLINA SURVEYING CO.
112 Manly St.
Greenville, S. C.

91-40

FILED
GREENVILLE CO. S.C.
JAN 24 11 37 AM '83
DONNIE S. TANKERSLEY
R.M.C.

GCTO ----- 3 JAN 24 1983 Orig

3.00CD