MICROFILMED

FILED
GREENVILLE CO. S.C.
FEB 2 1 49 PM '83
DONNIE S. TANKERSLEY
R.M.C

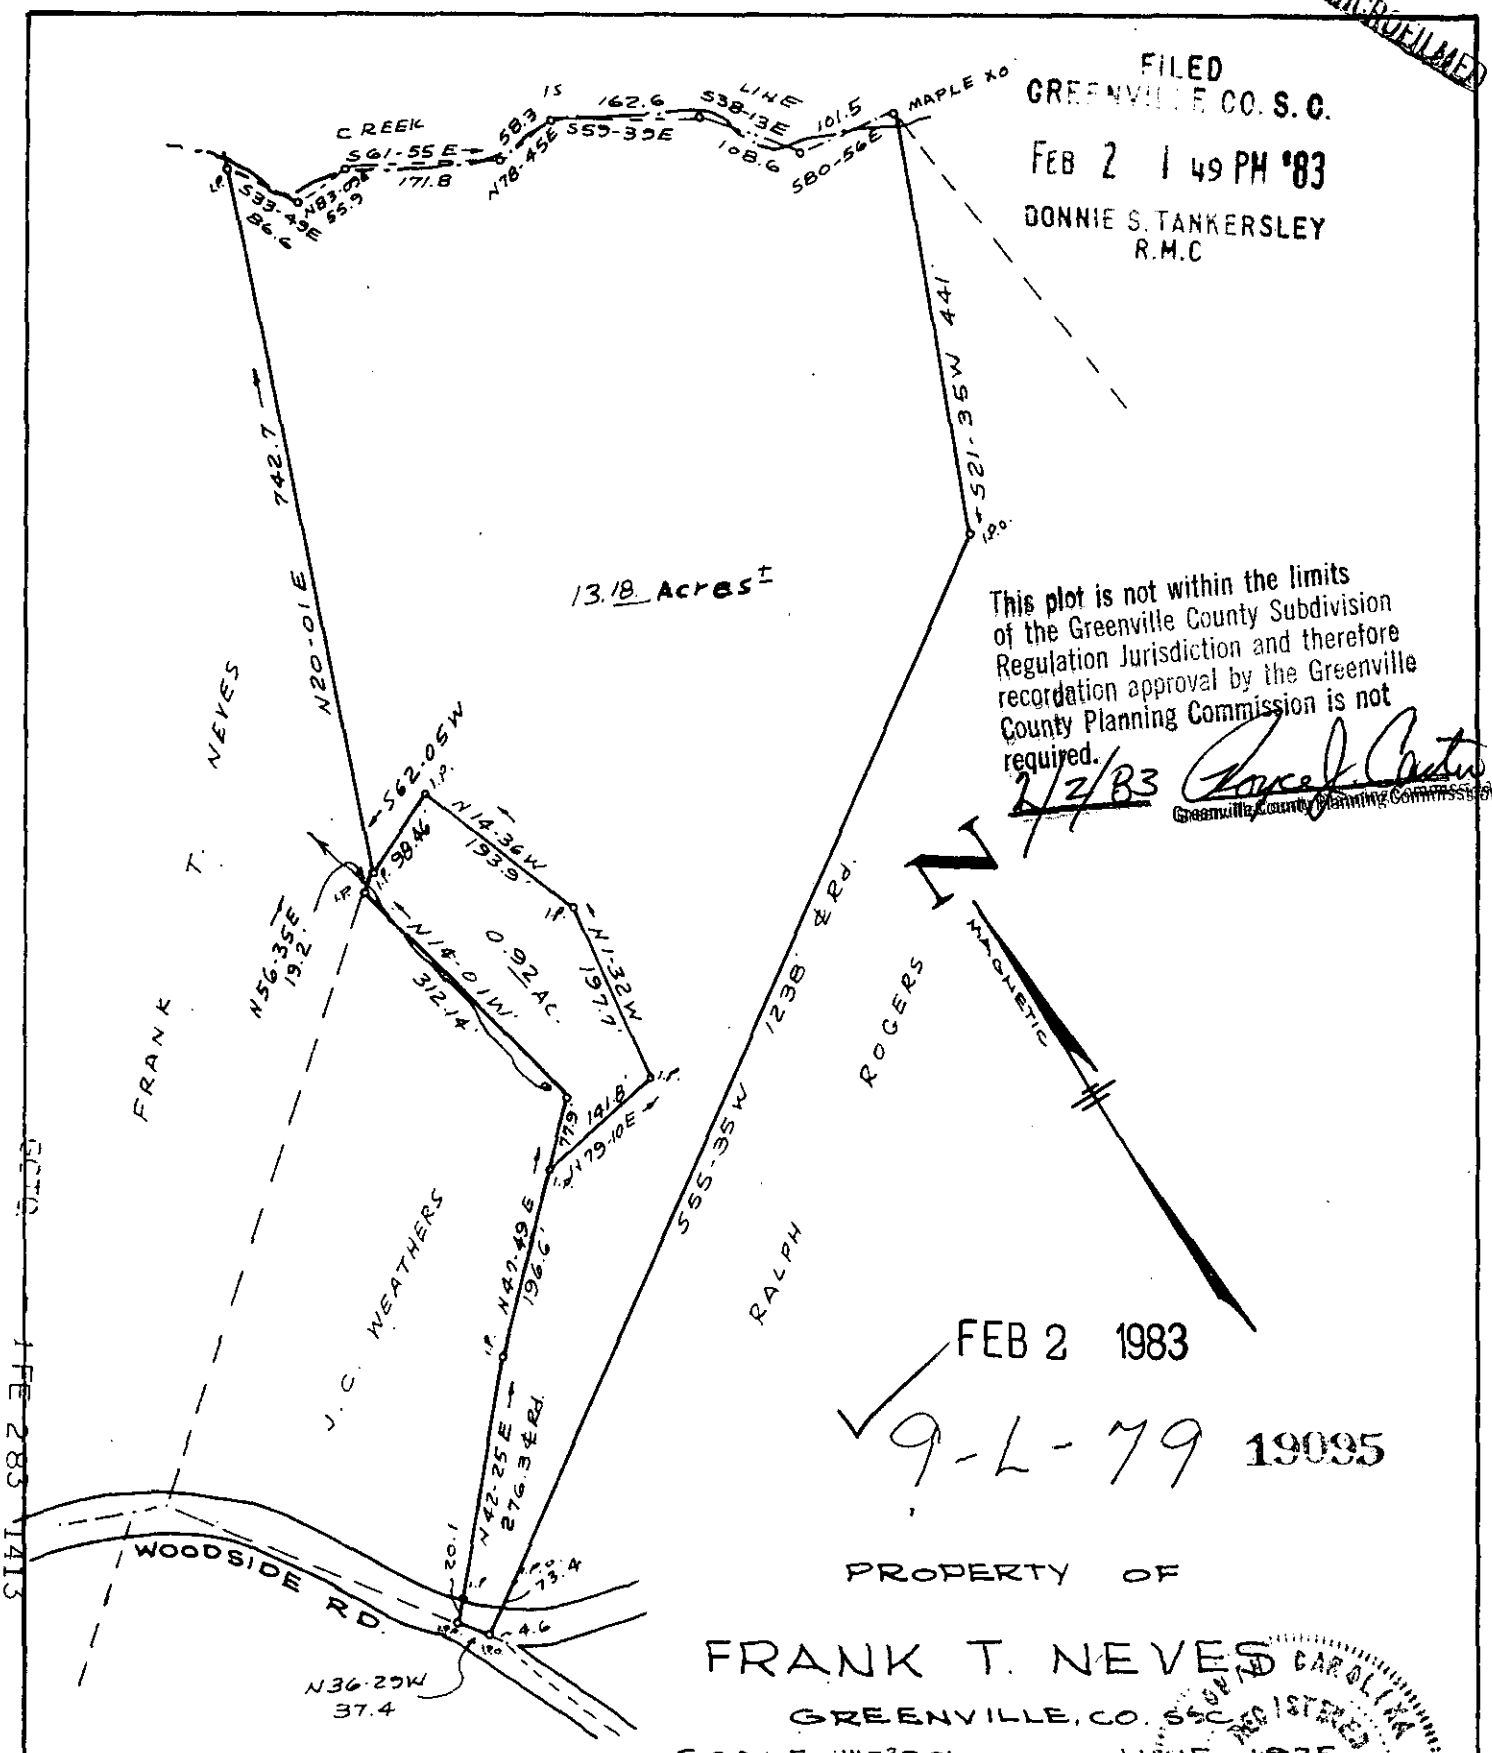

This plot is not within the limits of the Greenville County Subdivision Regulation Jurisdiction and therefore recordation approval by the Greenville County Planning Commission is not required.

2/2/83 Greenville County Planning Commission

FEB 2 1983

9-L-79 19095

PROPERTY OF

FRANK T. NEVES

GREENVILLE, CO. S.C.

SCALE 1"=200' JUNE 1975

NOTE: 0.92 Ac. Tract surveyed and plat revised 2/8/78

NORTH CAROLINA REGISTERED LAND SURVEYOR CLARK OLIN RIDDLE

C. O. Riddle

C. O. RIDDLE - Reg. L.S. 1247, Greenville S.C.

F.B. B-74

FEB 2 83 11413

3.0001

1/2-45 A