NOTE: Improvements on this lot are not in a flood hazard area.

VOL 1102 PAGE 278

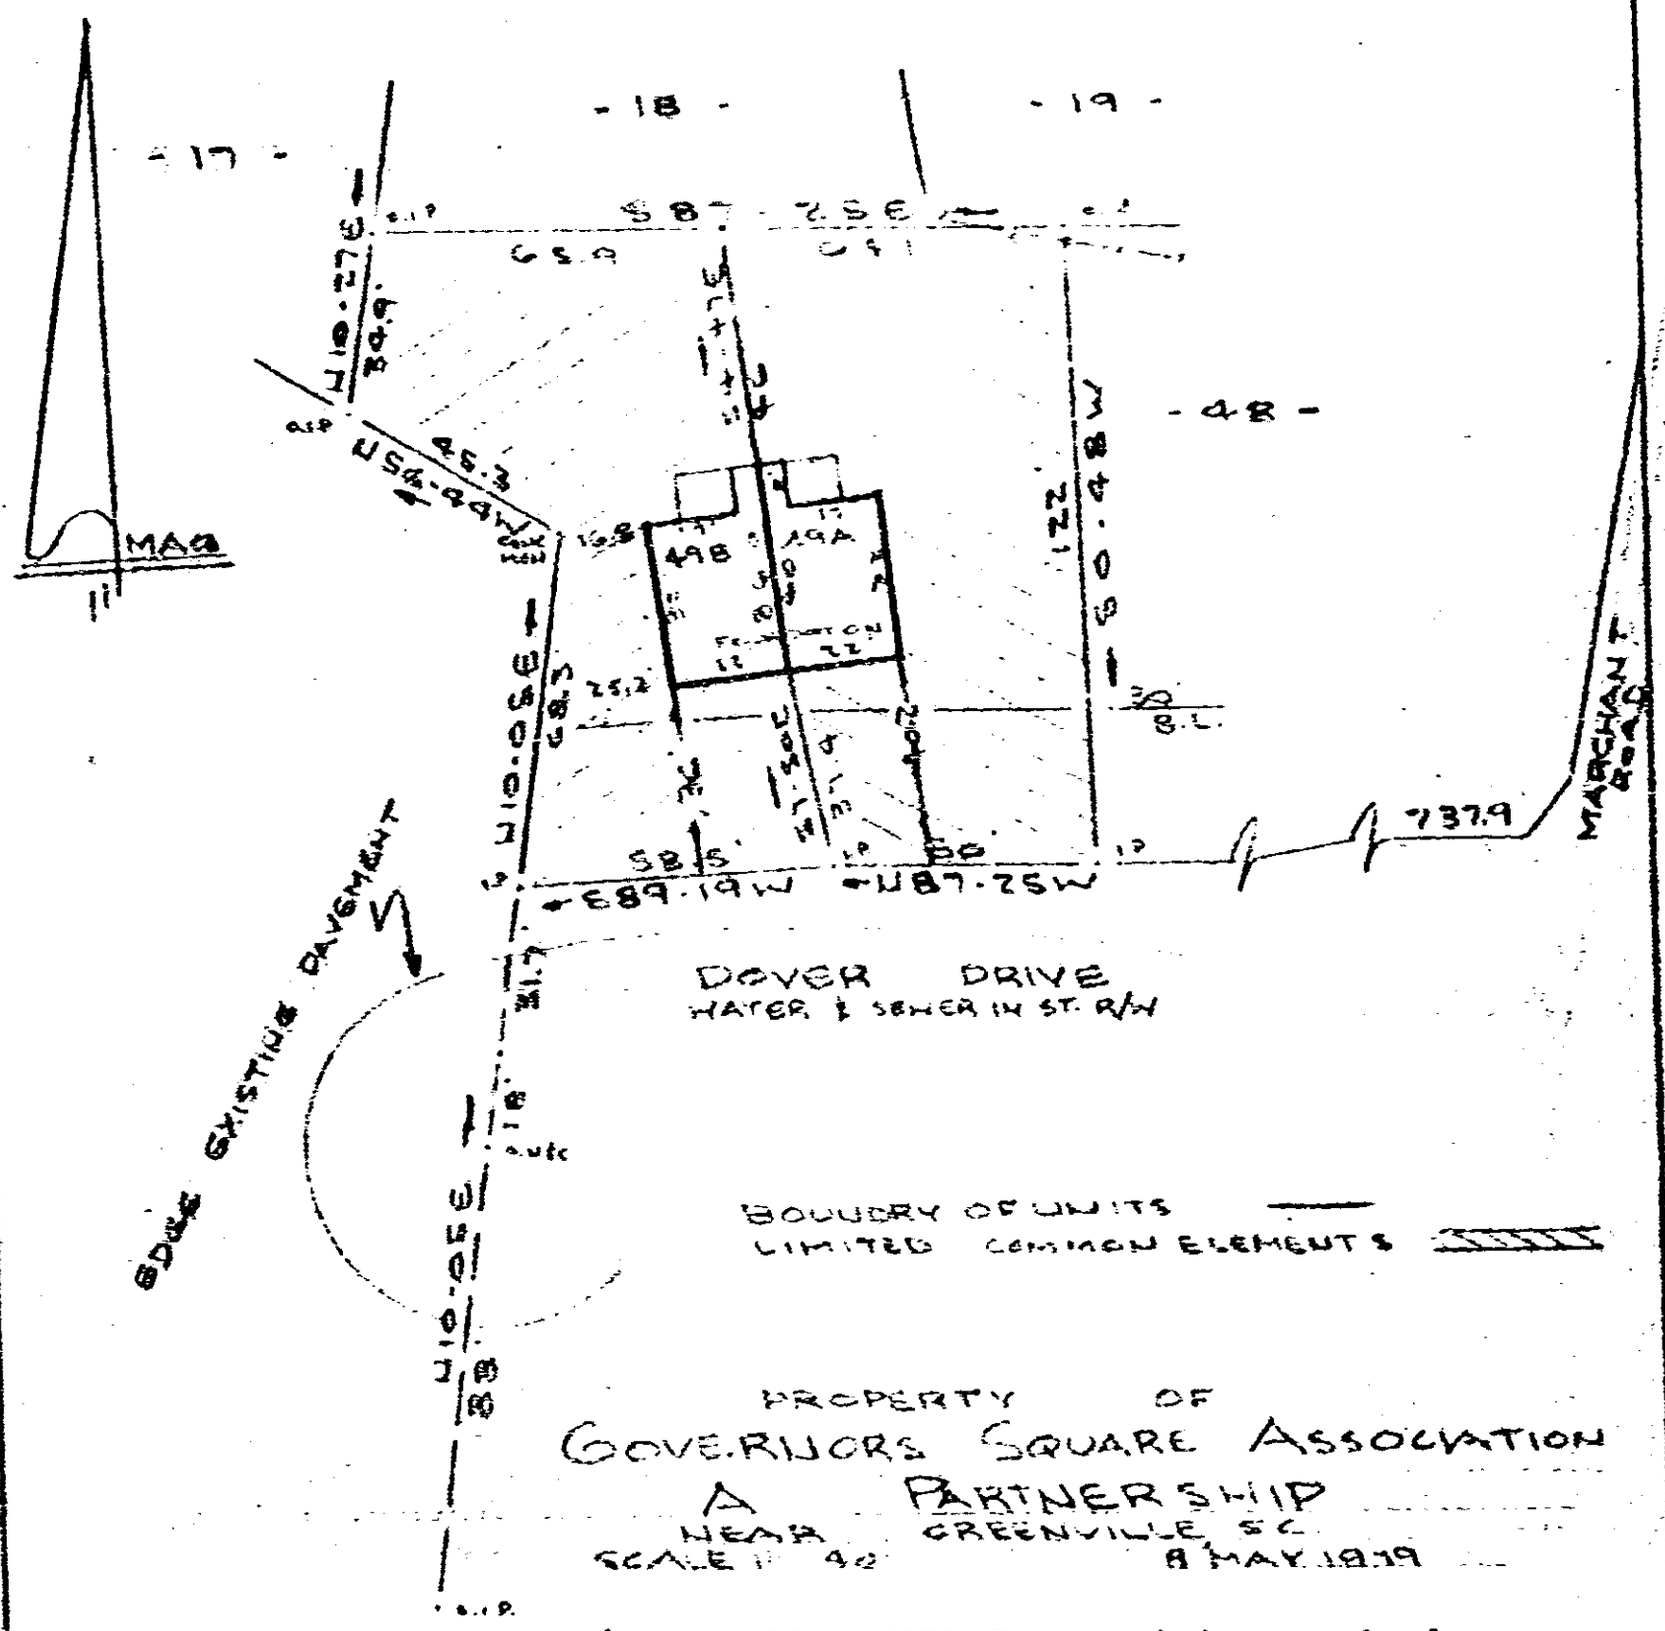

This is to certify that on the 8th day of May, 1979, I surveyed the property shown on this plat, being known as lot 49 on plat of CAMBRIDGE PARK and recorded in the RMC Office Greenville County, S. C., in Plat Book "4-R" at Page 11; and that the property lines, walls and buildings are as shown hereon, and that the walls and buildings located on said lot do not encroach or project on adjacent street or property, and that no adjacent walls or buildings encroach or project on said premises, and no power lines cross this property except as shown hereon.

CAROLINA SURVEY COMPANY
112 Maply Street
Greenville, S.C.

R. B. Bruce

R. B. Bruce, RLS # 1952

NB

538.12-1-49

0270

4328 RV.2