27746 Filed This 20 day of May 1971
And Recorded in Vol. 4K Page 5 at 11:18 A.M.
Ollie Farnsworth
Register Mesne Conveyance Greenville County, S. C.

RECORDING FEE
PAID $ 5.00

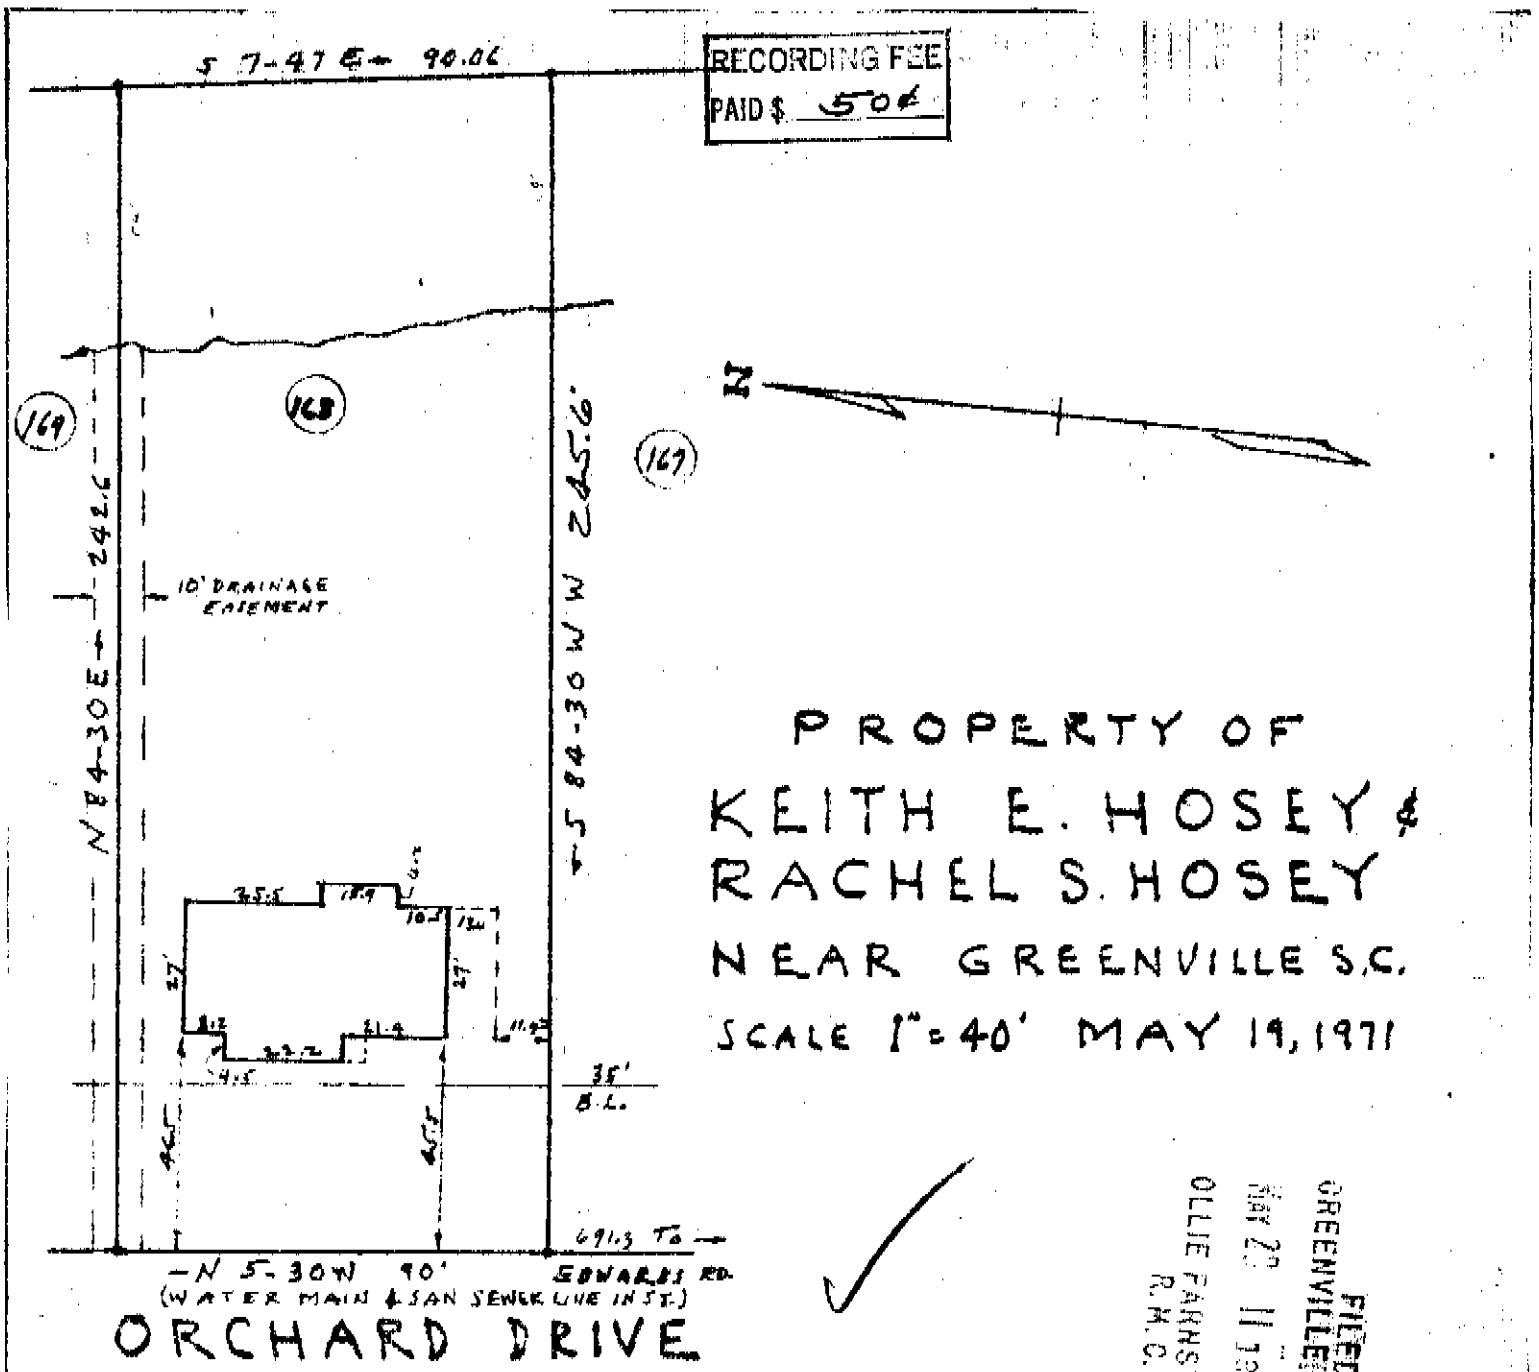


FILED
GREENVILLE CO. S. C.
MAY 20 11 18 AM '71
OLLIE FARNSWORTH
R.M.C.

This is to certify that on May 19, 1971 I surveyed the property shown on this plat, known as lot no. 168 of Section Three of Orchard Acres as shown on a plat recorded in the RMC Office for Greenville Co. in Plat Book QQ at page 143, and that the property lines, walls and building are as shown hereon, and that the building located on said lot does not project nor encroach on adjacent streets or property, and that no adjacent walls or buildings project nor encroach on said lot, and that no utility lines cross this lot except as shown hereon.

Survey by Campbell & Clarkson
Surveyors, Inc.

S.C.R.L.S. No. 2589

27746

4K-5