I-130

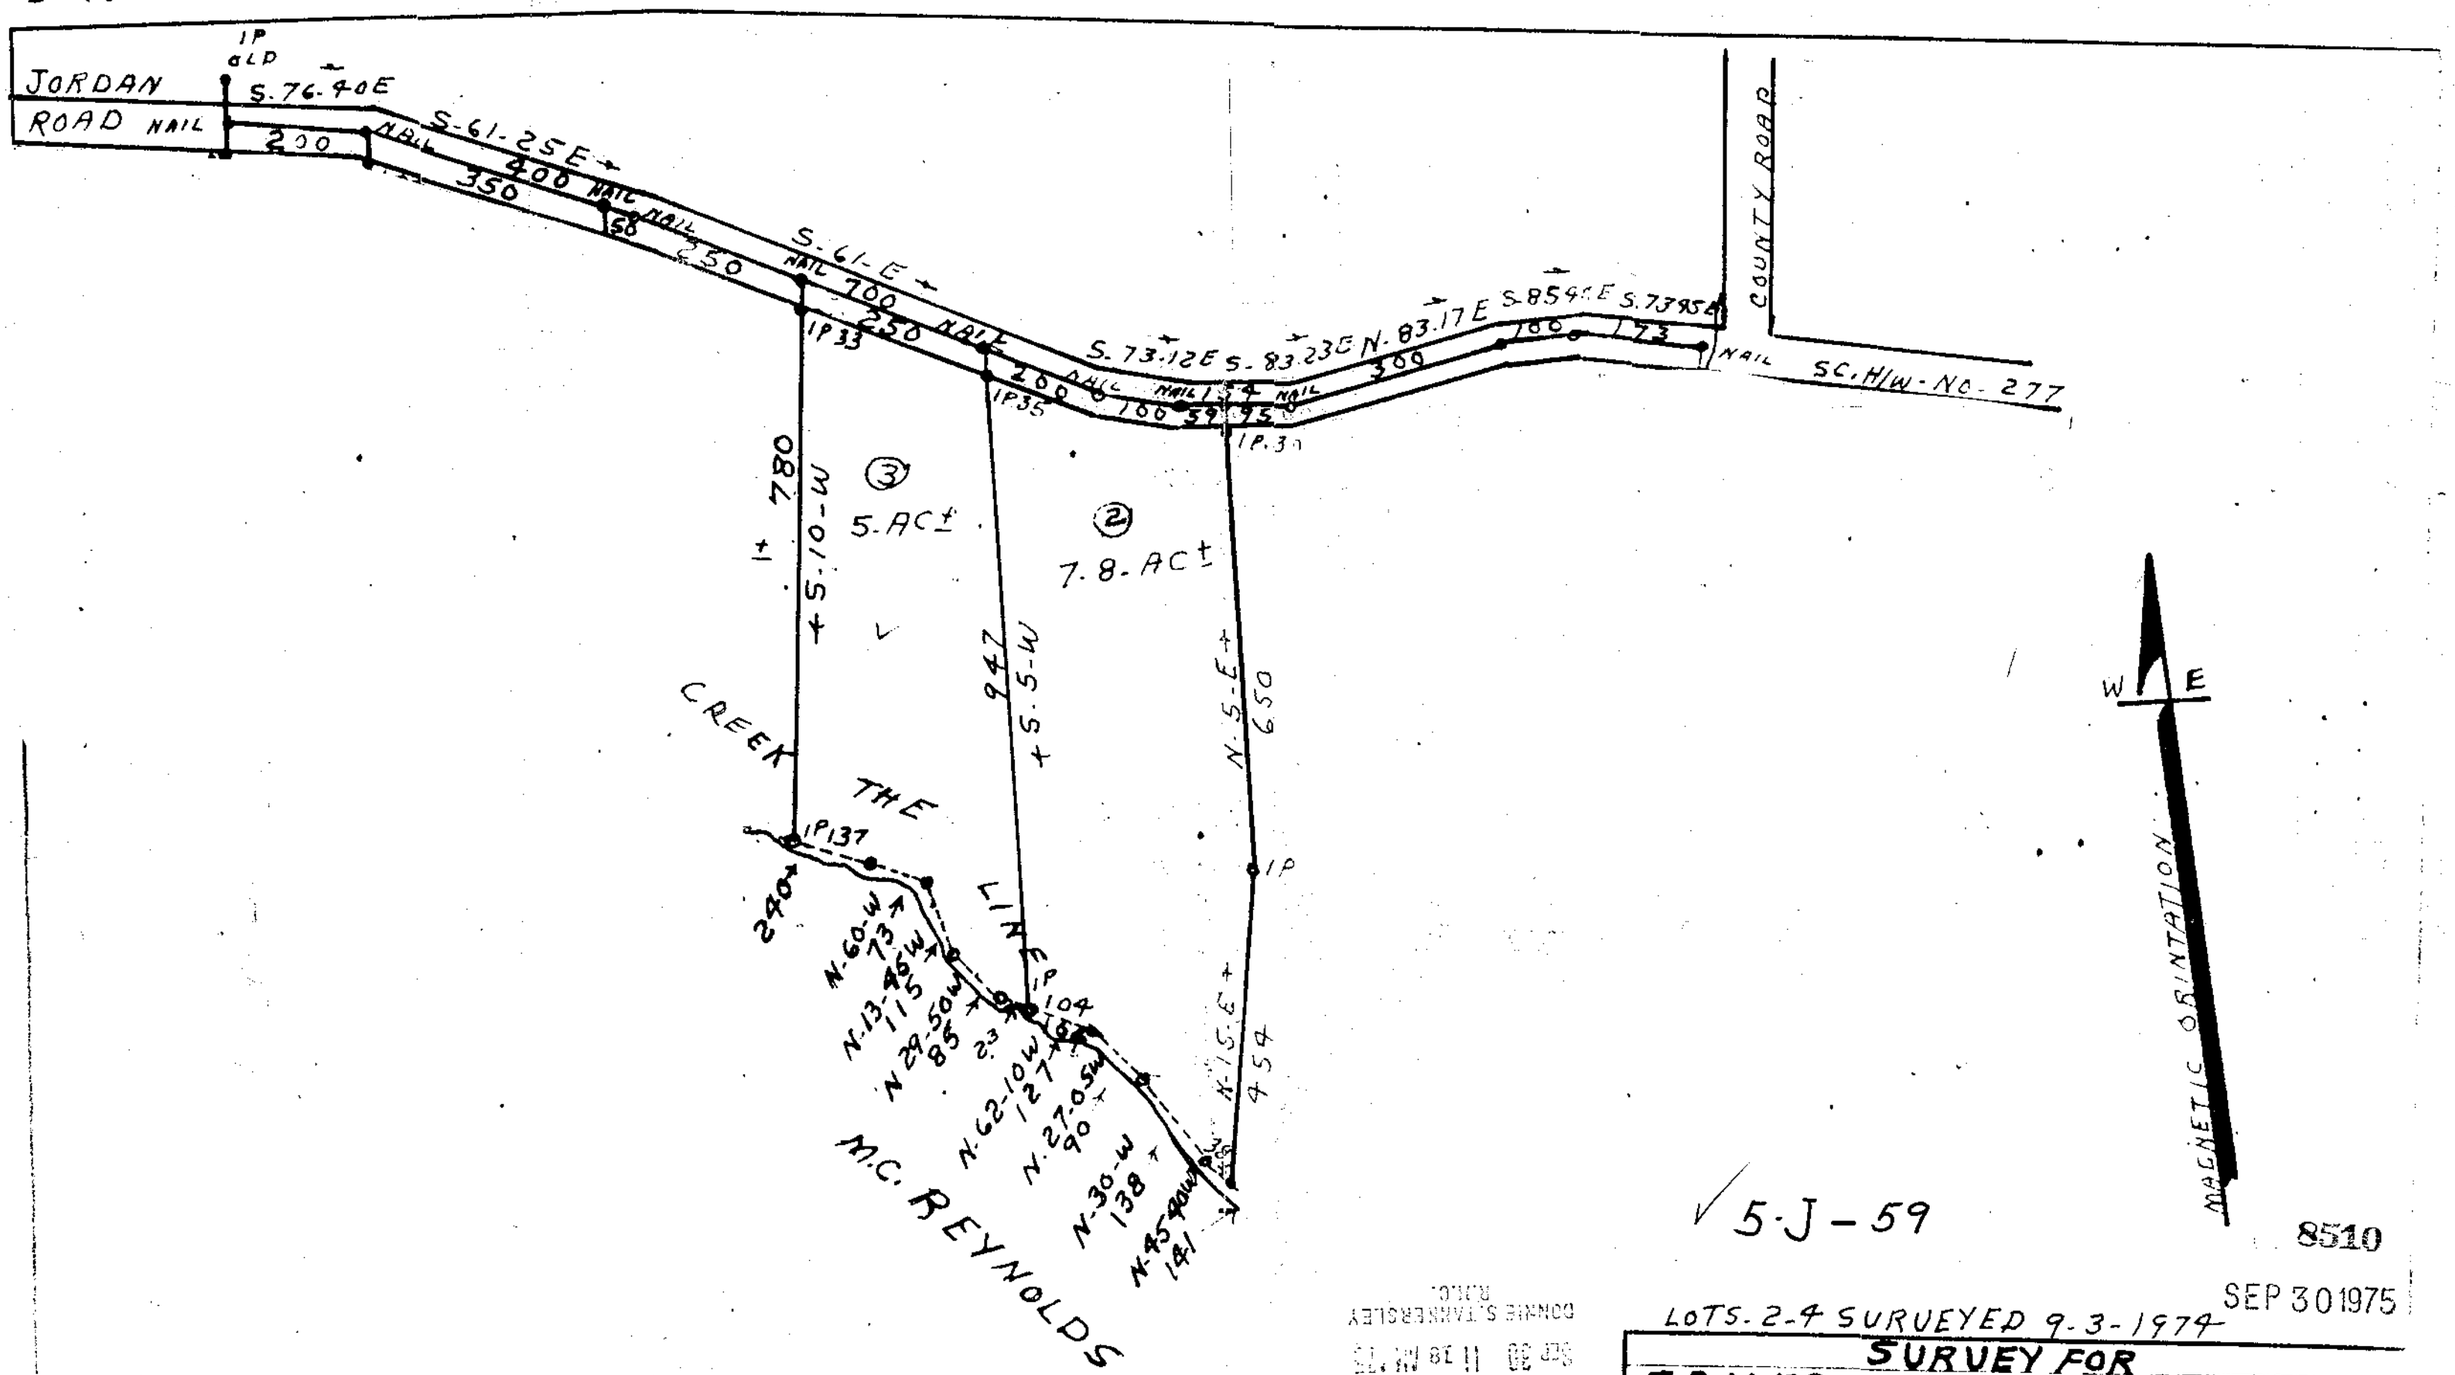

5-J-59

8510

SEP 30 1975

LOTS. 2-4 SURVEYED 9-3-1974

SURVEY FOR JAMES McKINNEY		
GREENVILLE CO. S.C.	SCALE	DRAWN BY S.D. ATKINS
2.MI-S-HIGHLAND	1"=200	REVISED
SEE-UOL-994-PG.473		
FIELD S.D. ATKINS 5-17-1974		
DATE 5.17.1974	APPROVED BY W.N. WILLIS ENGRS SPARTANBURG S.C.	DRAWING NUMBER SC.REF.N.2321

FILED
GREENVILLE CO. S.C.
SEP 30 11 38 AM '75
DONNIE S. TANKERSLEY
R.M.C.

STAMPS 10

RECORDING FEES 3.00

MICROFILMED