MICROFILMED

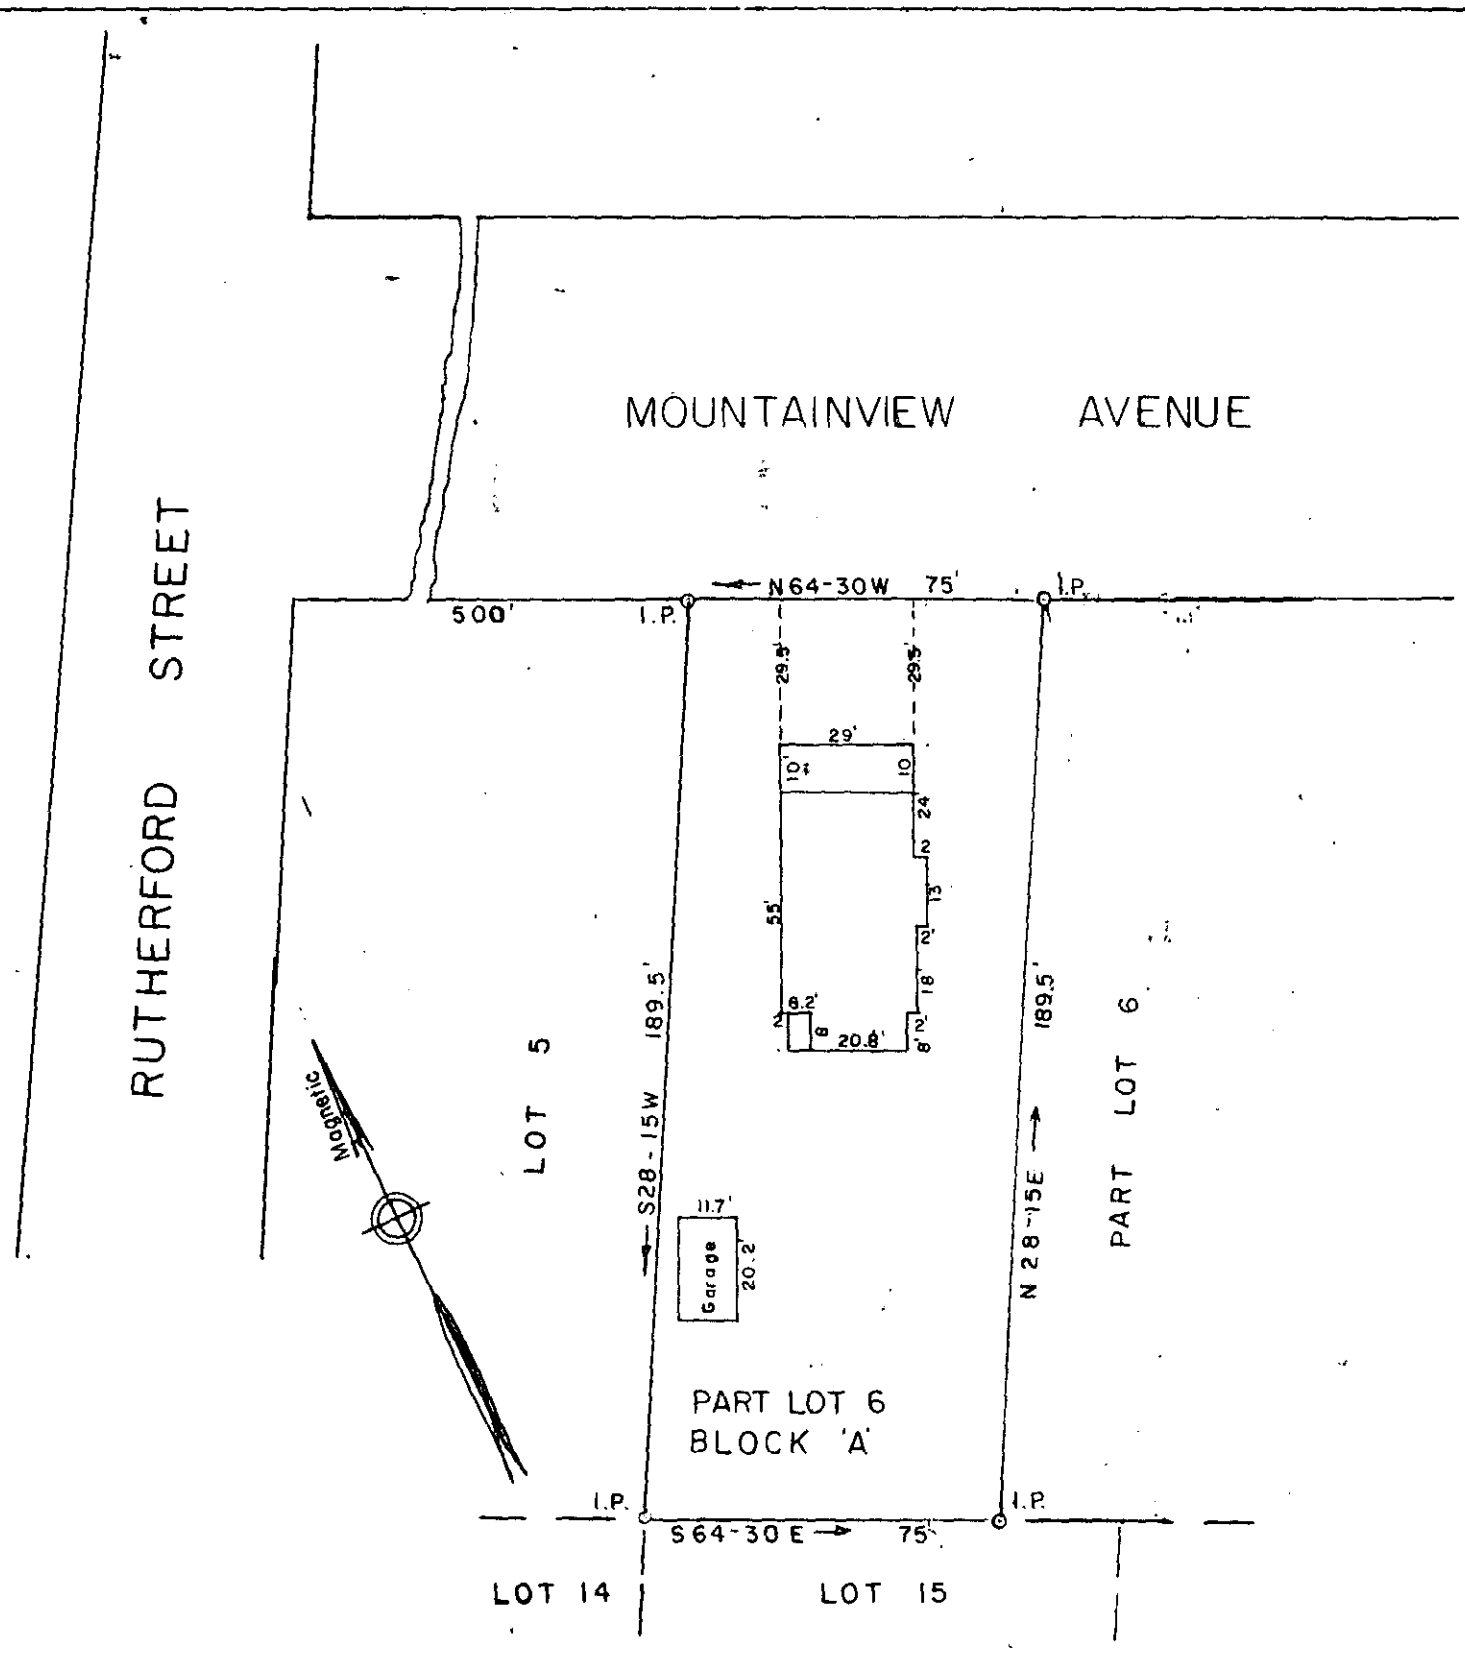

PROPERTY OF

ROBERT L. MOBLEY JR.

NELL T. MOBLEY

GREENVILLE, S. C.

Scale 1" = 40' July, 1975

FILED
GREENVILLE CO. S. C.
JUL 18 2 28 PM '75
DONNIE S. TANKERSLEY
R.M.C.

This is to certify that on the 17th day of July, 1975, We surveyed the property shown on this plat; being known as part of Lot 6, Block A on plat of Oakland Heights, Recorded in Plat Book E page 105, Office of R. M. C. Greenville Co., S. C.; and that the property lines, walls and buildings are as shown hereon; that the buildings located on said lot do not encroach or project on adjacent streets or property; and that no adjacent buildings or walls encroach or project on said premises.

R. W. Dalton

Dalton & Neves Co., Engineers.

RECORDING FEE
PAID $ 2.00

1591

JUL 18 1975

✓ 52-60

S.C. Reg. No. 916
F. B. 412