FILED
GREENVILLE CO. S. C.
JAN 12 10 48 AM '77
DONNIE S. TANKERSLEY
R.M.C

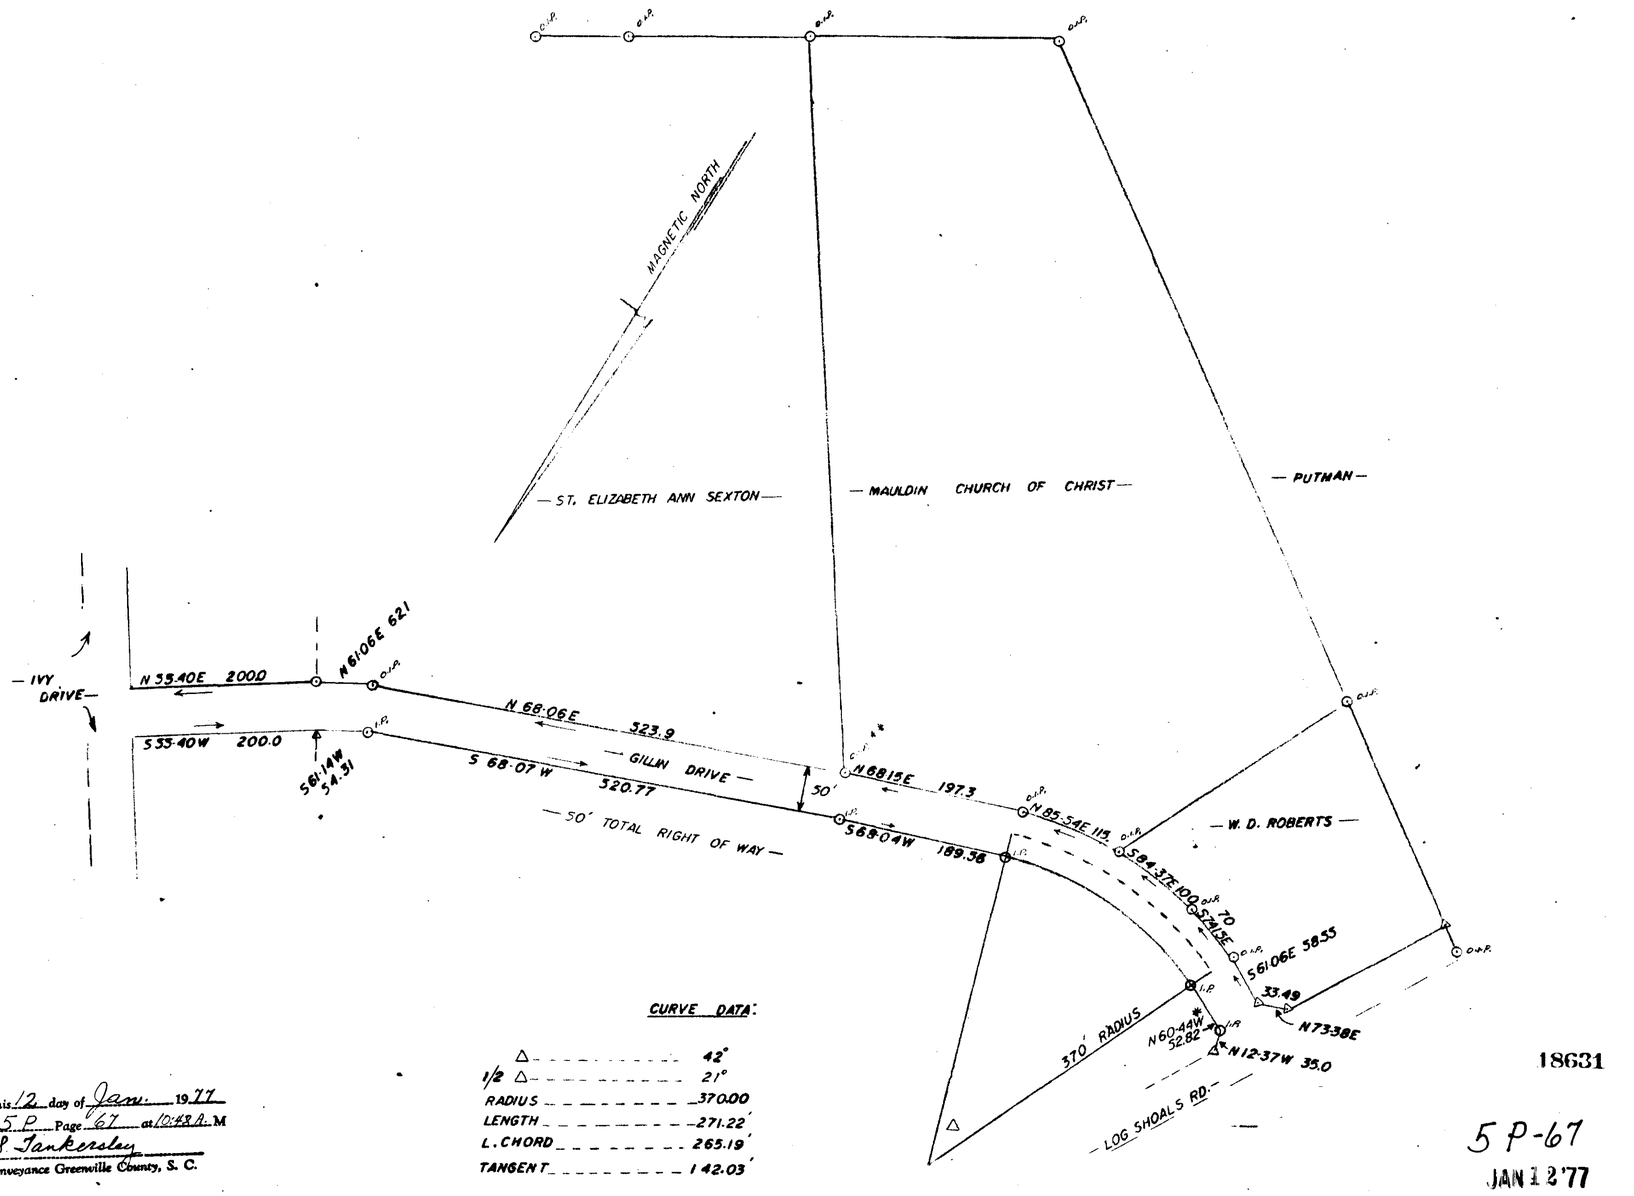

CURVE DATA:

△	42°
1/2 △	21°
RADIUS	370.00
LENGTH	271.22'
L. CHORD	265.19'
TANGENT	142.03'

18631

5 P-67
JAN 12 '77

* TO RIGHT OF WAY OF LOG SHOALS ROAD
** POINT SET AS PROPERTY CORNER PRIOR TO ROAD CONSTRUCTION

Plat Filed This 12 day of Jan. 1977
And Recorded in Vol. 5-P Page 67 at 10:48 A. M
Donnie S Tankersley
Register Mesne Conveyance Greenville County, S. C.

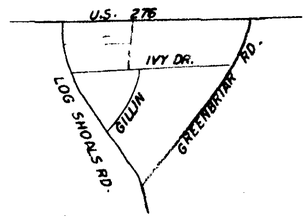

CERTIFICATE OF OWNERSHIP AND DEDICATION

"The undersigned hereby acknowledges that I am (we are) the owner(s) of the property shown and described hereon and that I (we) hereby adopt this plan of subdivision with my (our) free consent and that I (we) hereby dedicate all streets, alleys, walks, parks and other sites to public use as roads, streets and alleys, and grant all areas so shown or indicated on this plat."

1/11/77 Signed W.D. Roberts
__/__/__ Signed _____
__/__/__ Signed _____
__/__/__ Signed _____

CERTIFICATE OF ACCURACY

"I, J. L. Montgomery, III certify that this plat was (drawn by me) (drawn under my supervision) from an actual survey made by me (or under my supervision); that the survey made by me (or under my supervision) is correct to the best of my knowledge and belief as to the location of all streets, lots and other features shown thereon; that the ratio of precision as calculated is 1/7000+; that this plat was prepared in accordance with the Greenville County Subdivision Regulations as adopted.

1-11-77 J. L. Montgomery, III
Date Licensed Engineer or Registered Surveyor
S. C. Registration No. 4557

CERTIFICATE OF APPROVAL FOR RECORDING

I hereby certify that the subdivision plat shown hereon has been found to comply with the Subdivision Regulations for Greenville County, with the exception of such variances, if any, as are noted in the minutes of this Commission, and that this plat has been approved for recording in the office of the County Register of Deeds.

1/12 1977 J. Coleman Smoak
Chairman, Secretary or Director of Planning,
Greenville County Planning Commission

Gillin Drive
FILE NUMBER 73-130

This drawing depicts the recently constructed street, GILLIN DRIVE, that extends from IVY DRIVE to LOG SHOALS ROAD and is located near MAULDIN, S.C.. All data shown hereon has been compiled from information determined by WEBB SURVEYING COMPANY and this firm.

J. L. Montgomery, III
J. L. Montgomery, III, R.L.S.
JAN. 6, 1977

0' 100' 200' 300'
SCALE: 1"=100'