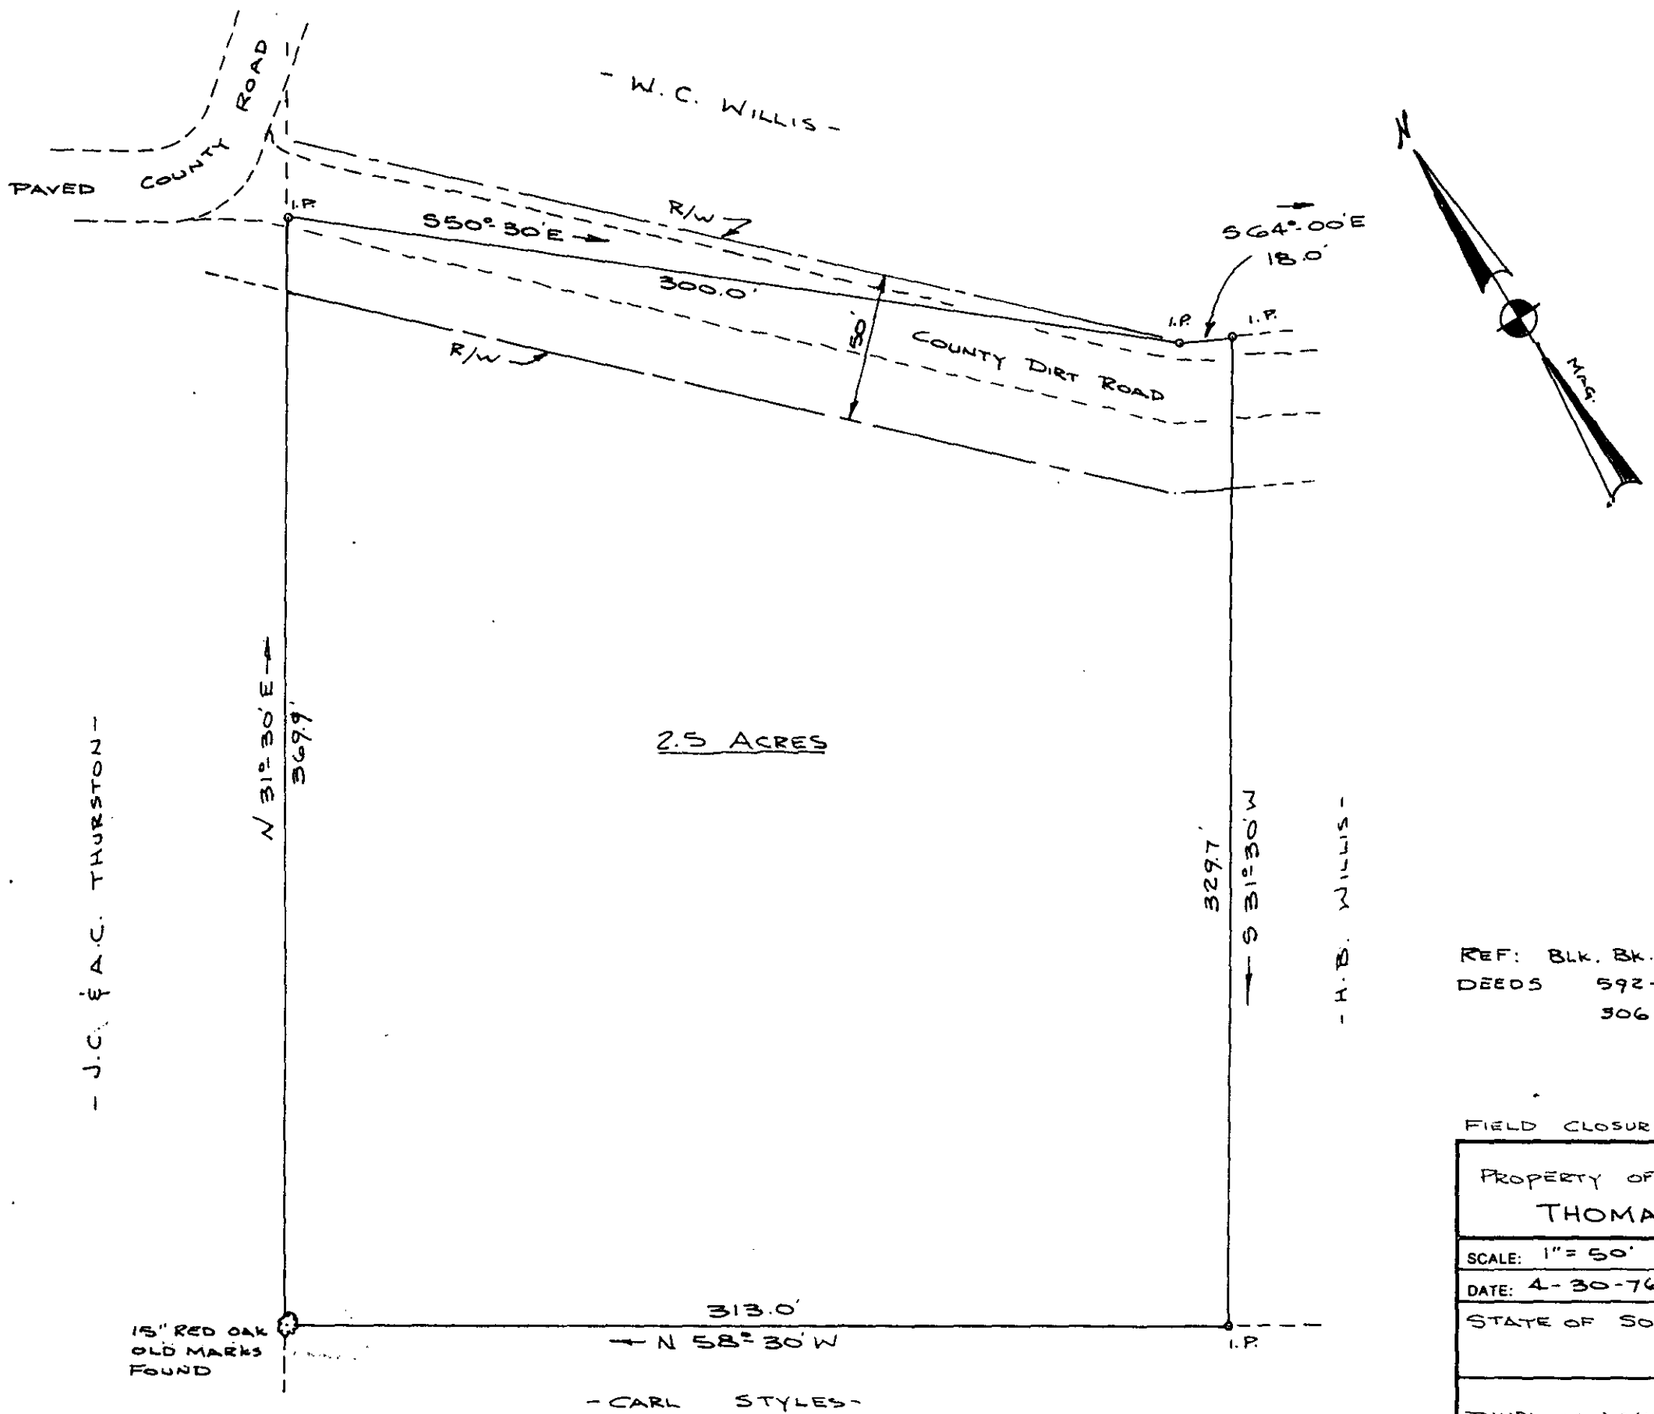

FILED
GREENVILLE CO. S. C.
MAY 26 3 34 PM '76
DONNIE S. TANKERSLEY
R.M.C.

MICROFILMED

5T-28

REF: BLK. BK. # 501.5-1-6
DEEDS 592-434
306-179

30660

RECORDING FEE
PAID $ 2.00

FIELD CLOSURE 1:3,000

MAY 26 '76

PROPERTY OF:
THOMAS D. & GAYNELL W. LINDSEY

SCALE: 1" = 50'	APPROVED BY Thurl M. Amick	DRAWN BY T.M.A.
DATE: 4-30-76		

STATE OF SOUTH CAROLINA COUNTY OF GREENVILLE
TOWNSHIP OF ONEAL

THURL M. AMICK, S.C.R.L.S. # 4032, TAYLORS, S.C	DRAWING NUMBER WILLIS - 1

NATIONAL NO. 185A-11X17