MICROFILMED

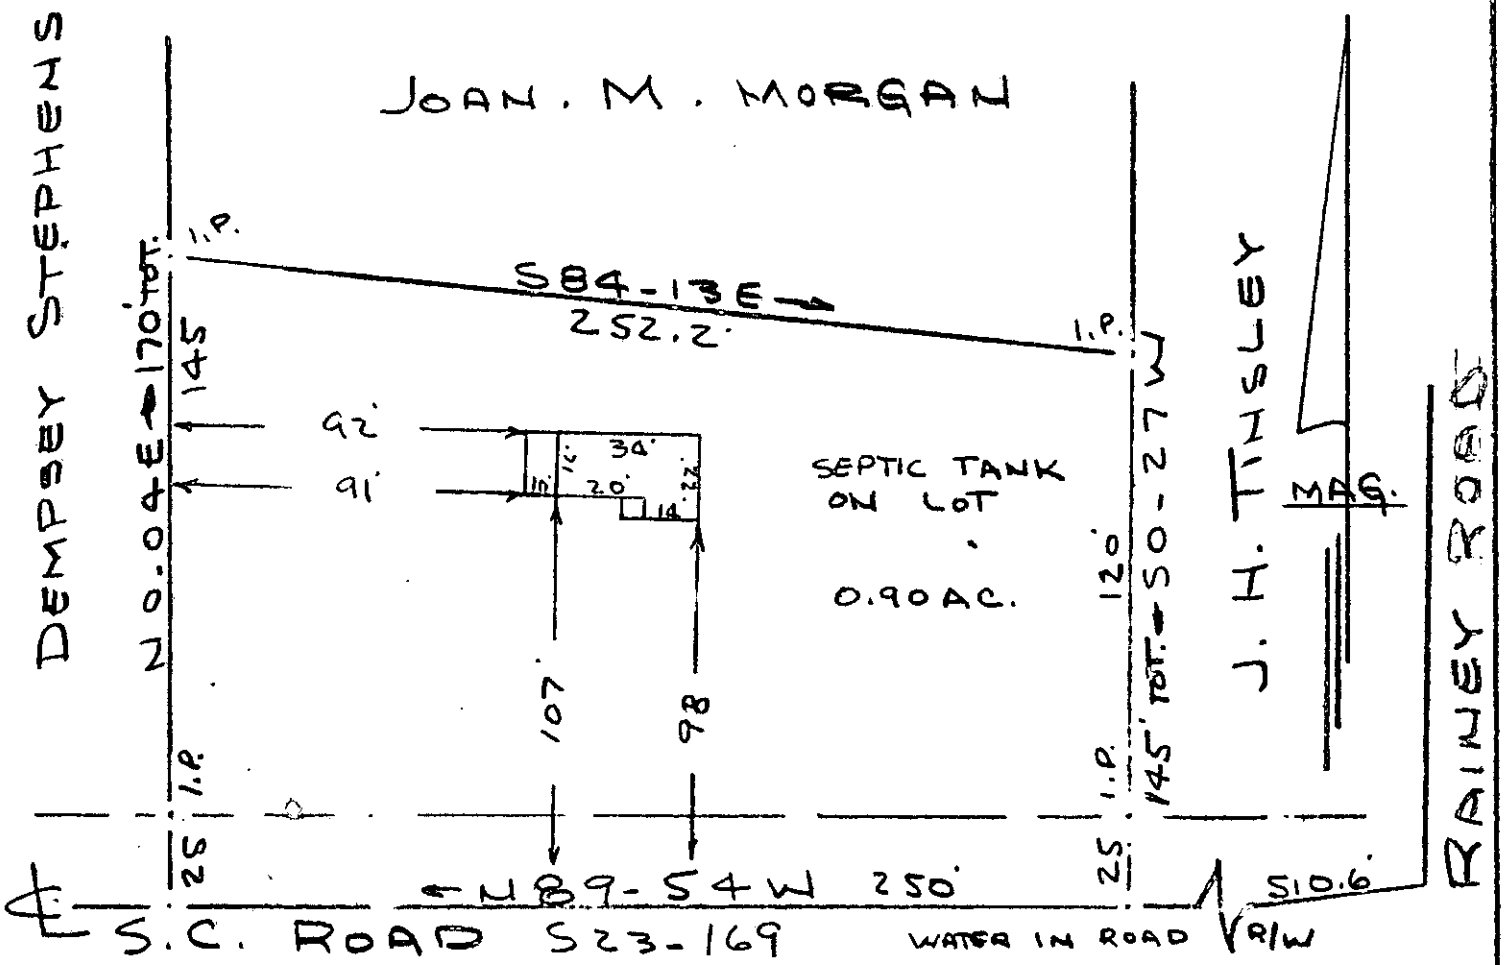

PROPERTY OF
LESTER K. BENNEFIELD & DEBRA H. BENNEFIELD
NEAR GREENVILLE, S.C.
SCALE 1" = 50' 17 MARCH 1976

This is to certify that on the 17th day of Mar., 1976, I surveyed the property shown on this plat, being known as 0.90 acres on plat of PROPERTY OF LESTER K. BENNEFIELD & DEBRA H. BENNEFIELD and recorded in the RMC Office Greenville County, S. C., in Plat Book at Page ; and that the property lines, walls and buildings are as shown hereon, and that the walls and buildings located on said lot do not encroach or project on adjacent street or property, and that no adjacent walls or buildings encroach or project on said premises, and no power lines cross this property except as shown hereon.

GREENVILLE CO. S. C.
JUN 23 11 24 AM '76
DONNIE S. TANKERSLEY
R.H.C.

33557

✓5U-55

R. B. Bruce

R. B. Bruce, RLS #1952

SOUTH CAROLINA REGISTERED R. B. BRUCE

RECORDING FEE
PAID $ 1.00

JUN 23 1976

CAROLINA SURVEYING CO.
112 Manly St.
Greenville, S. C.