FILED
GREENVILLE CO. S. C.
JUL 12 10 04 AM '76
CONNIE S. TANKERSLEY
R.M.C.

MICROFILMED

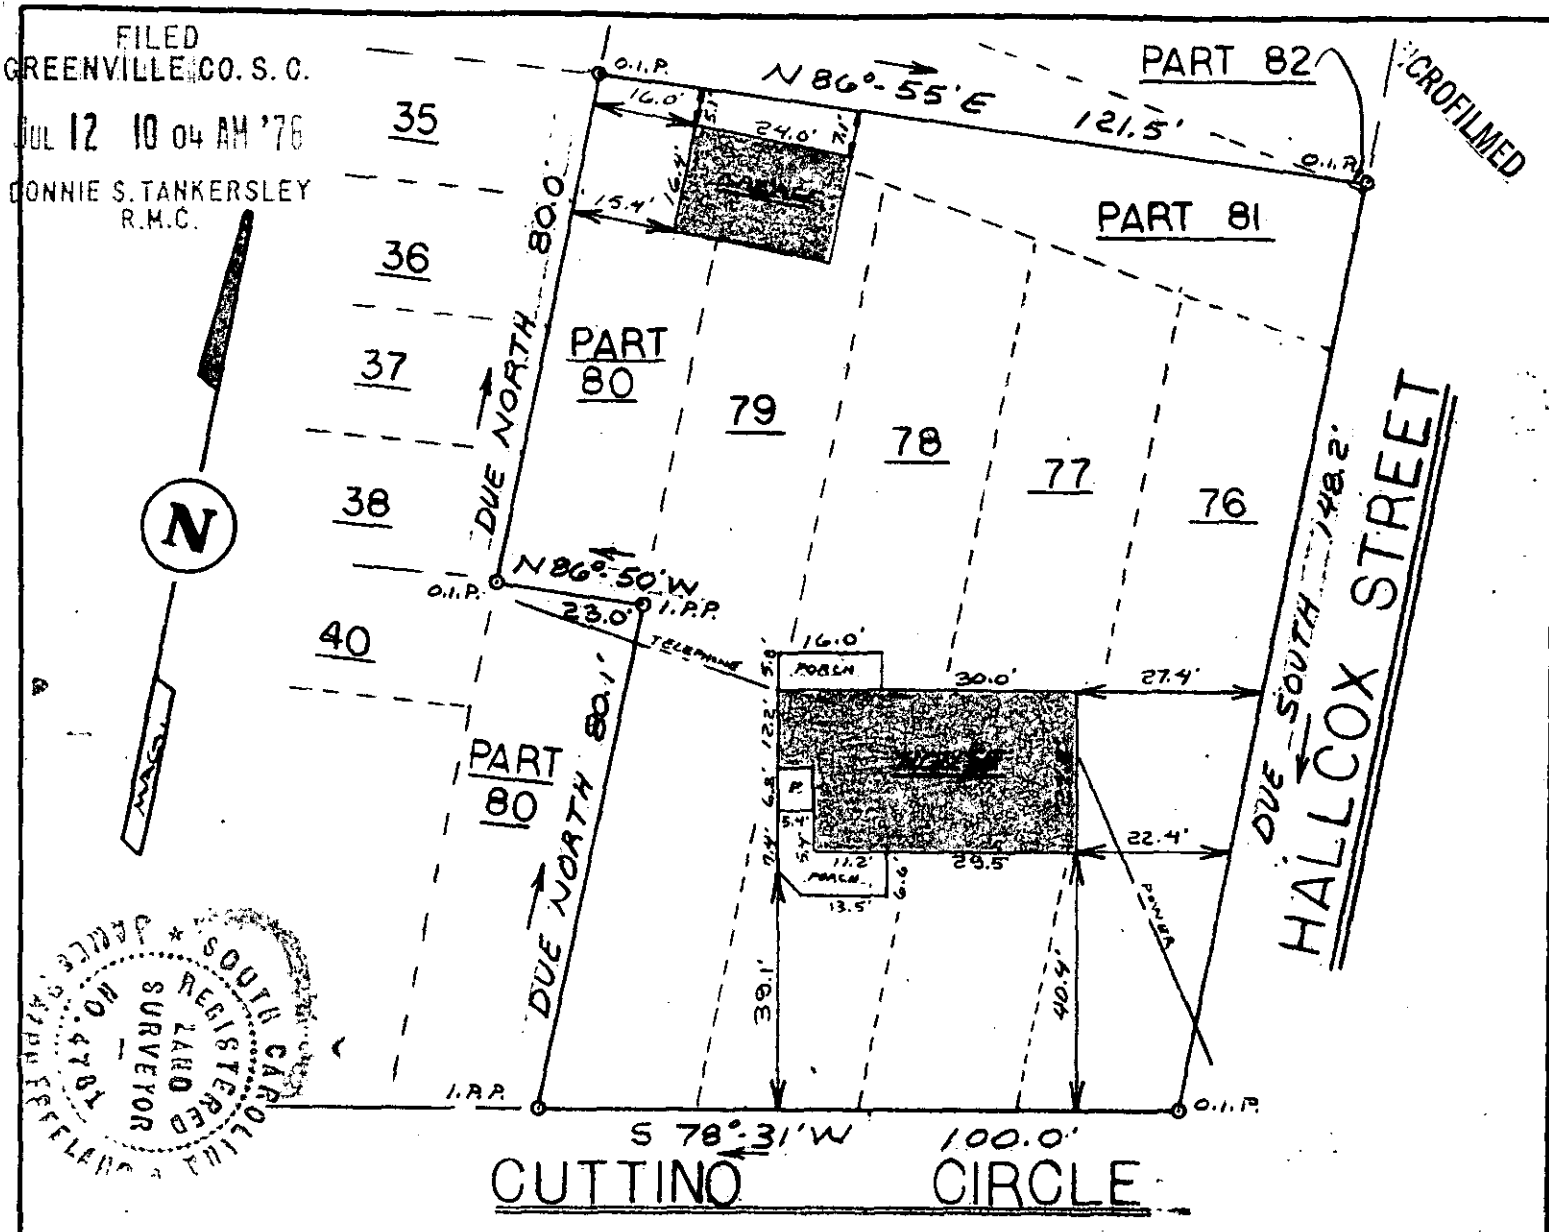

This is to certify that on July 7, 1976, I surveyed the property shown on this plat, known as Lots 76,77,78,79, & Part of Lots 80,81,&82 on plat of the Cuttino Heirs Property, recorded in the R.M.C. Office of Greenville County in Plat Book J on Page 121, and that the property lines, walls and buildings are as shown hereon; that the building located on said lot does not encroach or project on adjacent streets or property, and that no adjacent walls or buildings encroach or project on premises, and that no utility lines cross this property except as shown hereon.

James R. Freeland

James R. Freeland, RLS 4781

1036

JUL 12 '76

BUILDING FEE PAID $ 15.00

54-85

SOUTH CAROLINA
REGISTERED LAND SURVEYOR
No. 4781
JAMES RALPH FREELAND

SEAL

STATE OF SOUTH CAROLINA
GREENVILLE COUNTY

CUTTINO HEIRS PROP.

LOTS 76,77,78,79 & PART 80,81,82

PROPERTY OF

LARRY A. MARQUIS

FREELAND & ASSOCIATES
Engineers • Land Surveyors
GREENVILLE, S. C.

SURVEY	F.L.
DRAWN	F.L.
CHECK	J.F.
SCALE	1" = 30'
DATE	7-7-76
DWG. NO.	76-1036