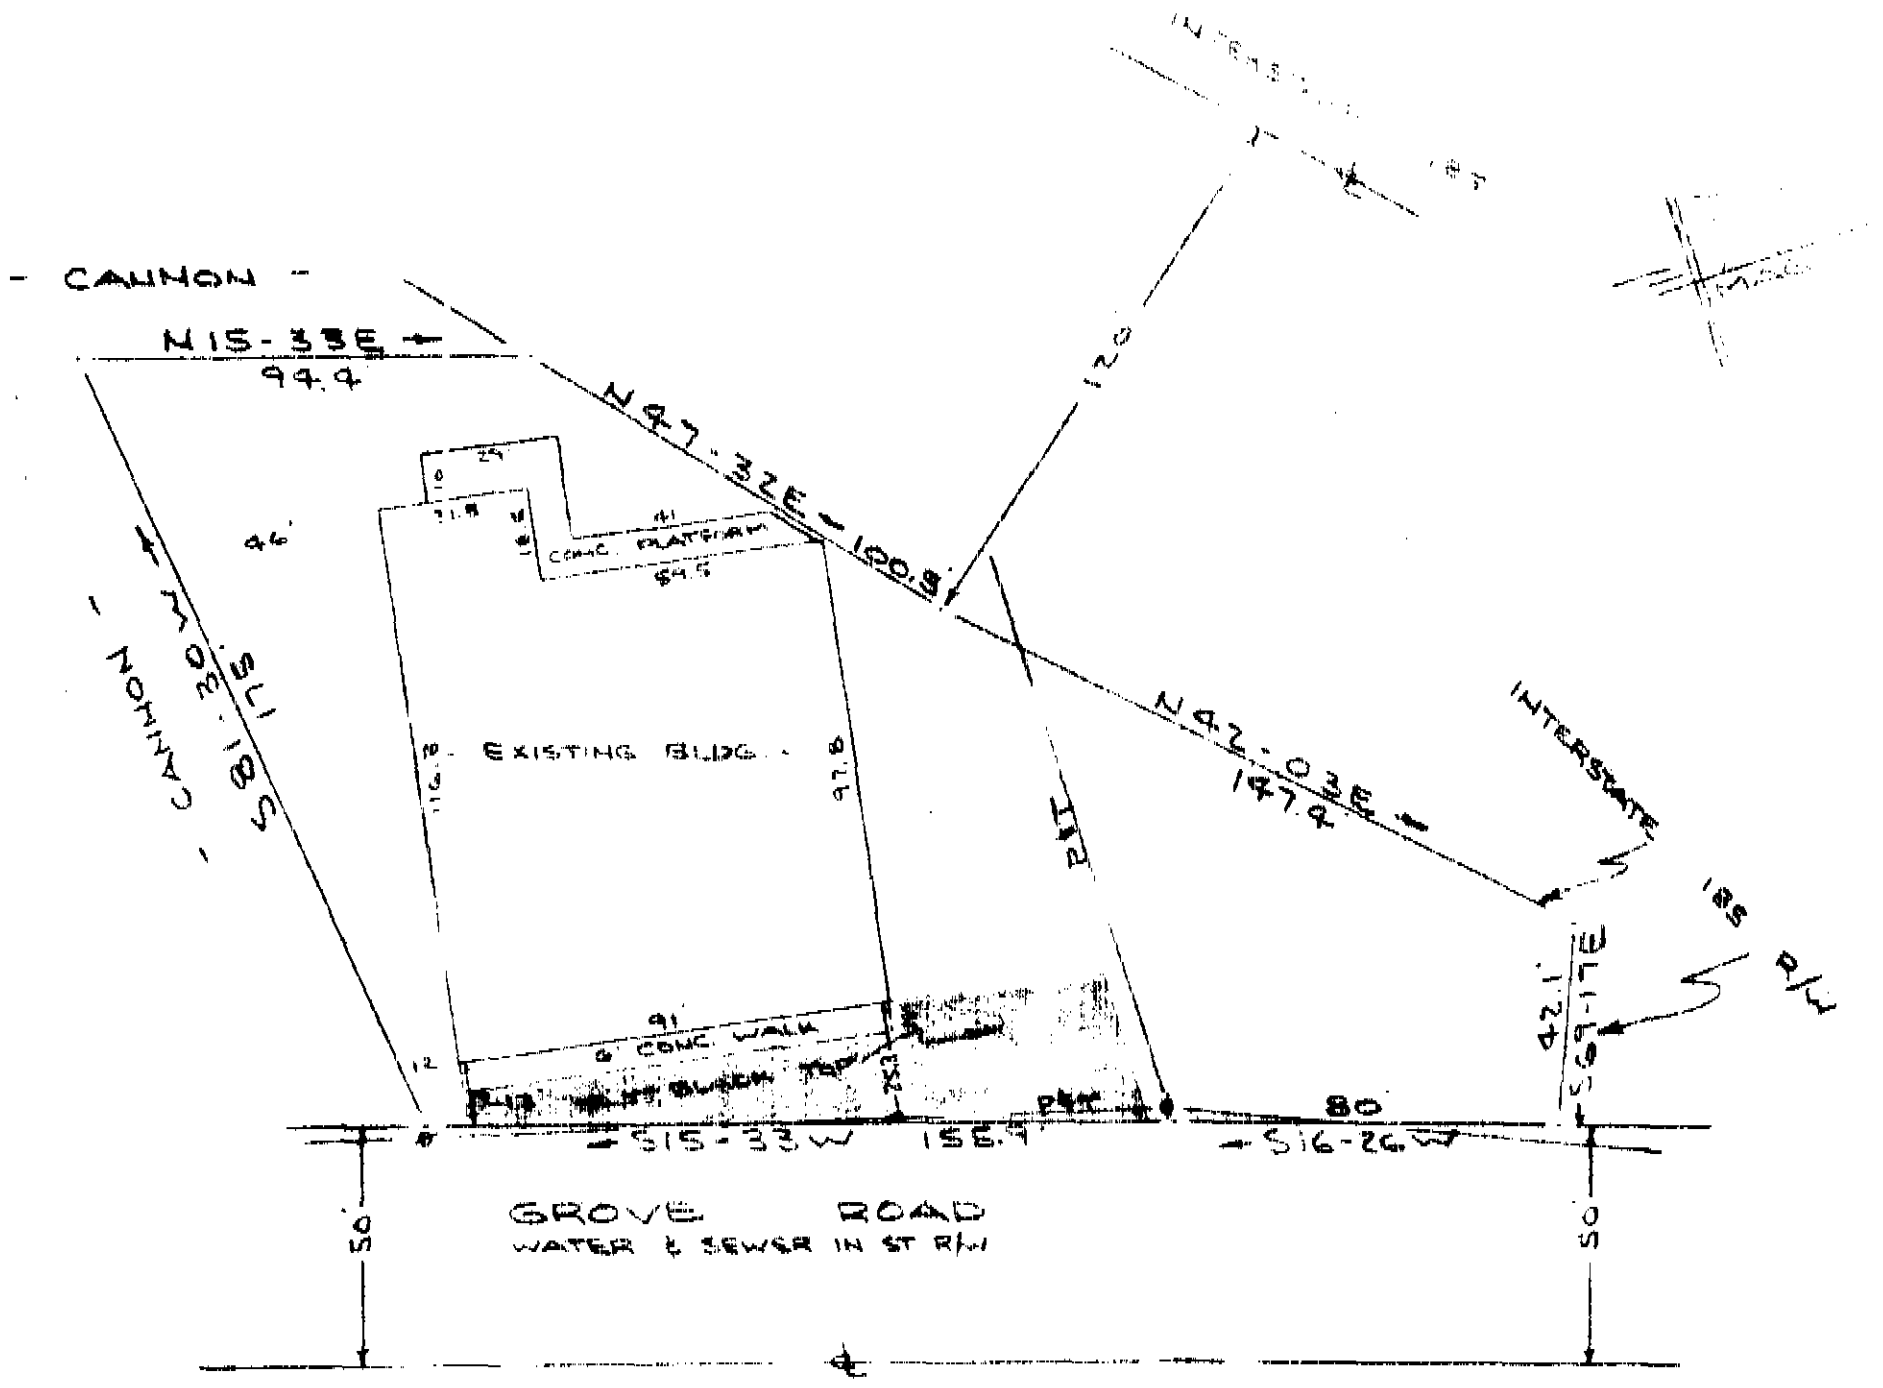

PROPERTY OF

SCOTT - ARCHER PROPERTIES

NEAR GREENVILLE, S. C.

SCALE 1"=40 20 JAN 1977

This is to certify that on the 20th day of January, 1977, I surveyed the property shown on this plat, being known as PROPERTY OF SCOTT-ARCHER PROPERTIES. That the property lines, walls and buildings are are as shown hereon, and that the walls and buildings located on said lot do not encroach or project on adjacent street or property, and that no adjacent walls or buildings encroach or project on said premises, and no power lines cross this property except as shown hereon.

B. B. Bruce

B. B. Bruce, RLS #1952

FILED
GREENVILLE CO. S.C.
FEB 1 10 19 AM '77
DONNIE S. TANKERSLEY
R.M.C.

FEB 1 '77

20204

✓ 5-4-39

MICROFILMED

CAROLINA SURVEYING CO.
112 Manly Street
Greenville, S. C.

8 1 9 FEB 1 C

2.00 A4

WG1.1-3-26

NB