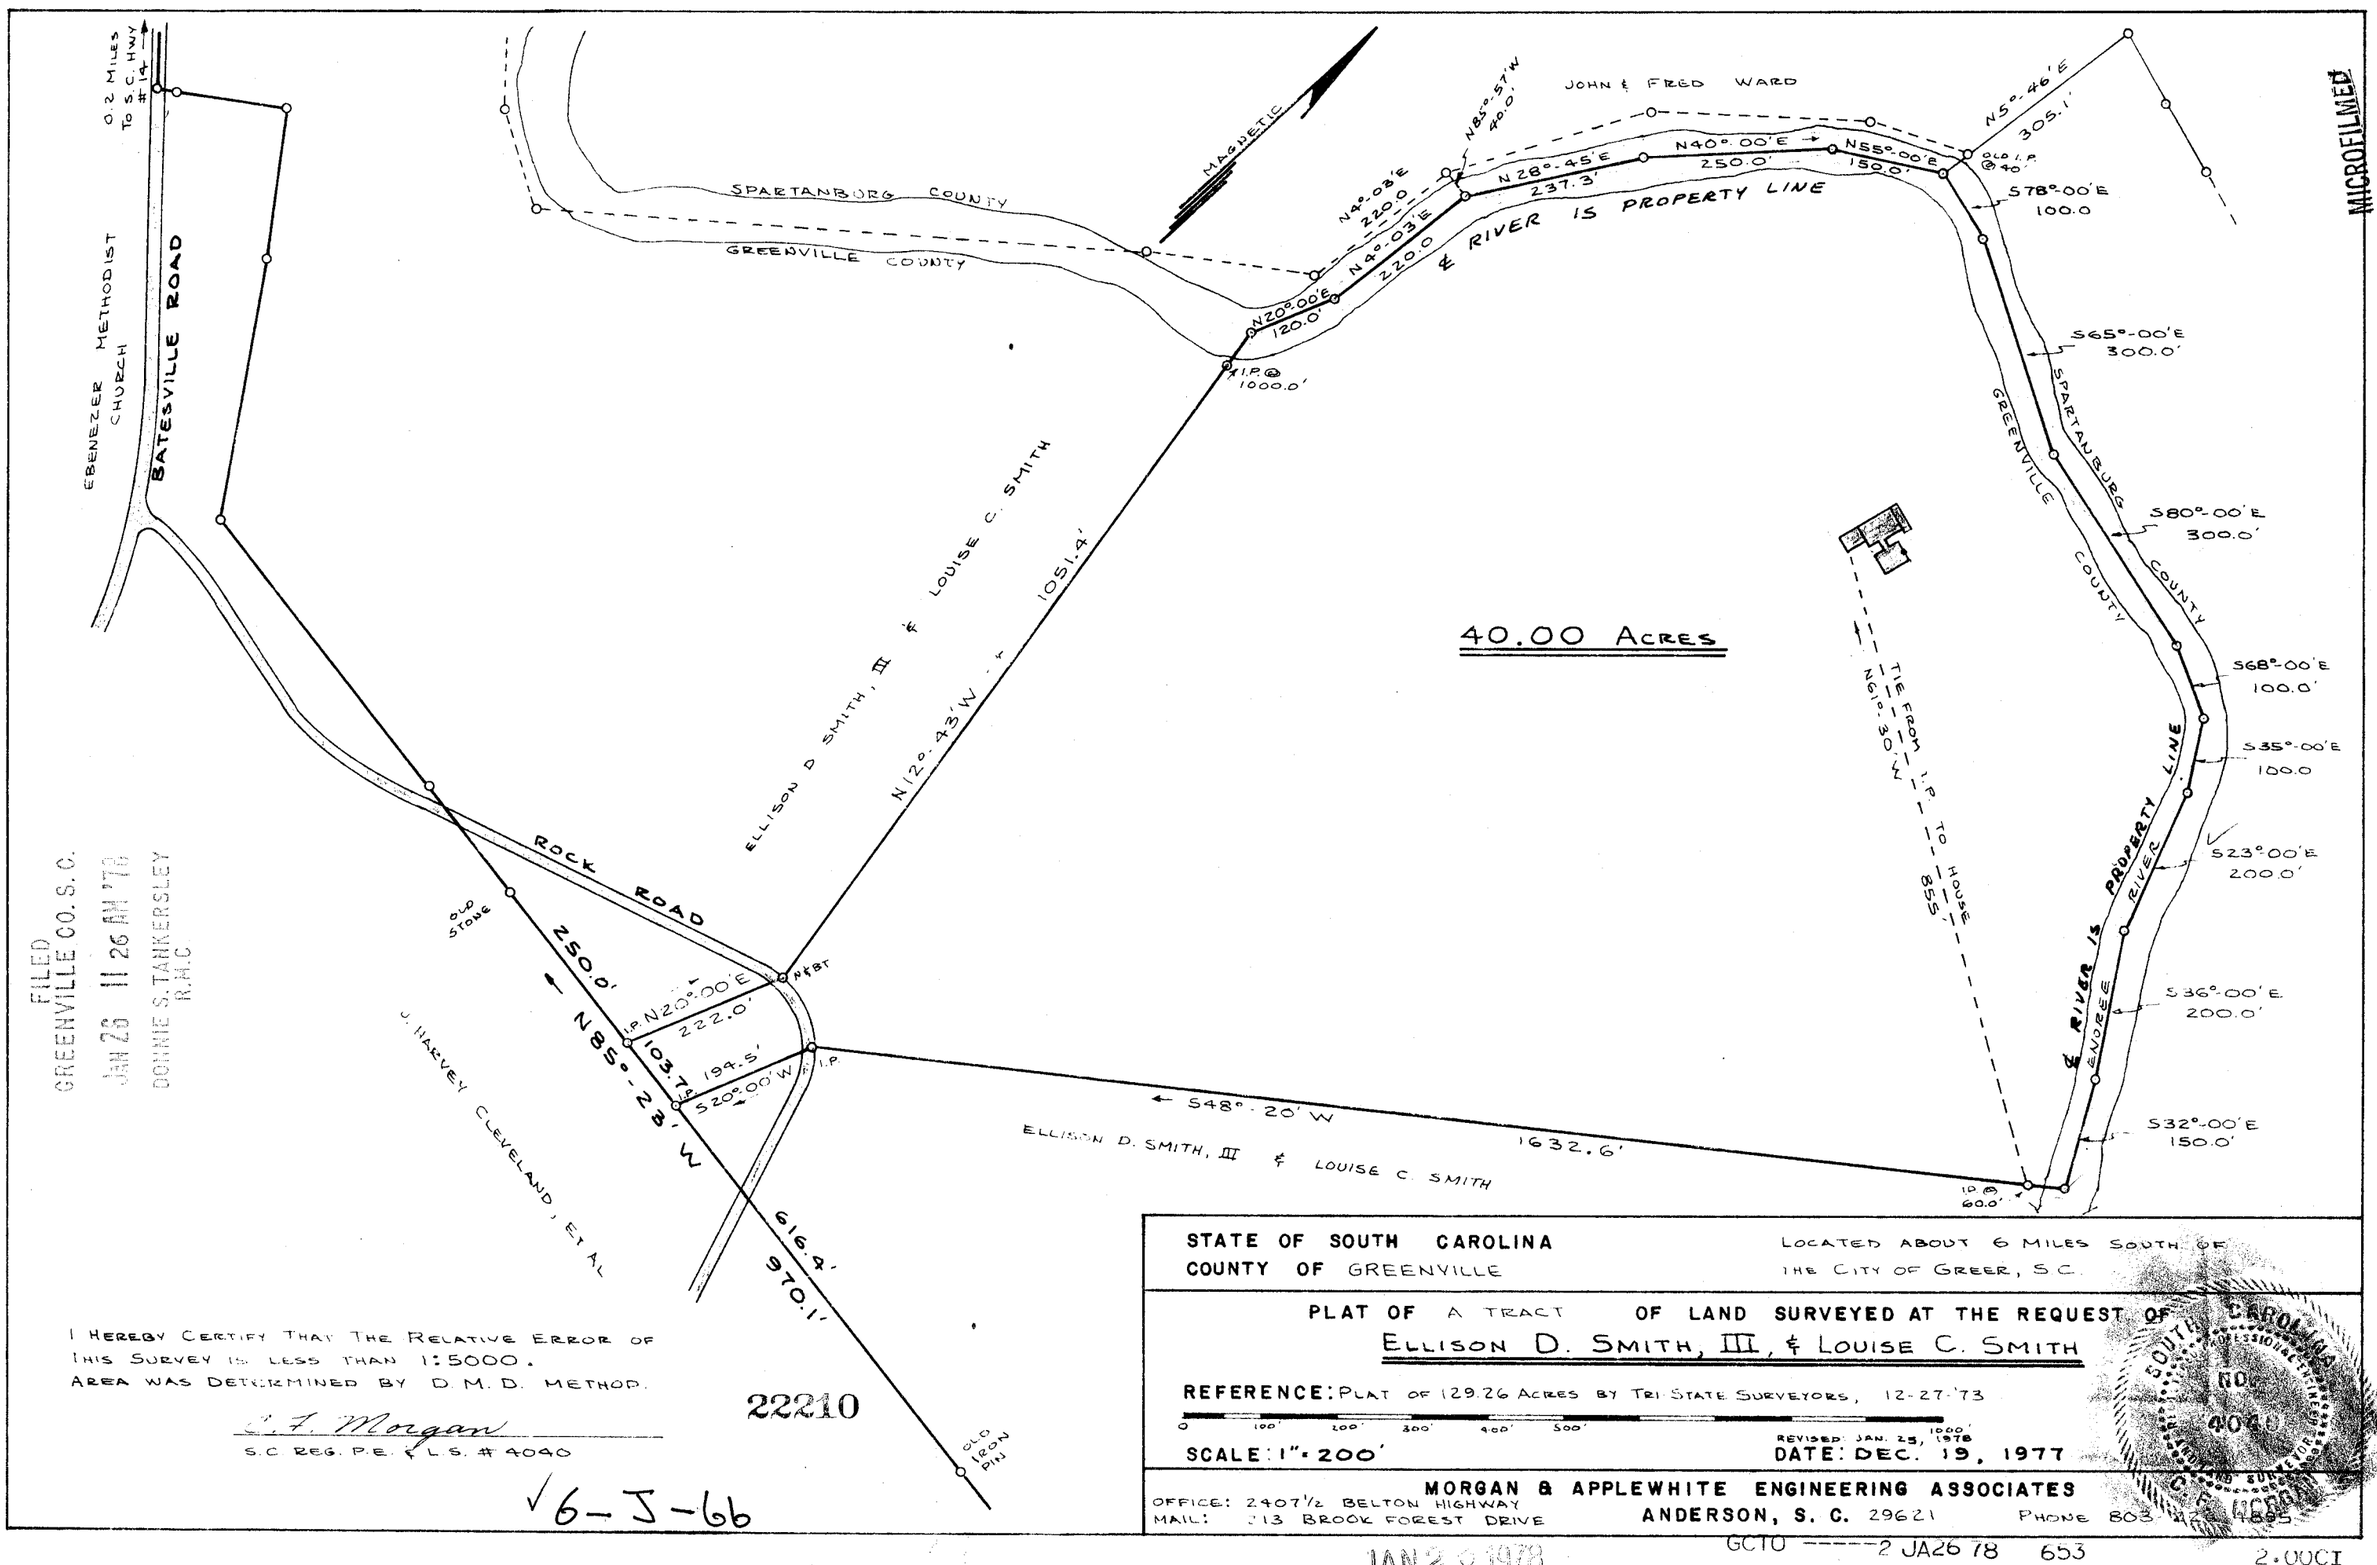

FILED
GREENVILLE CO. S. C.
JAN 26 11 26 AM '78
DONNIE S. TANKERSLEY
R.M.C

MICROFILMED

I HEREBY CERTIFY THAT THE RELATIVE ERROR OF THIS SURVEY IS LESS THAN 1:5000. AREA WAS DETERMINED BY D.M.D. METHOD.

C. F. Morgan
S.C. REG. P.E. & L.S. # 4040

22210

✓6-J-66

STATE OF SOUTH CAROLINA
COUNTY OF GREENVILLE

LOCATED ABOUT 6 MILES SOUTH OF THE CITY OF GREER, S.C.

PLAT OF A TRACT OF LAND SURVEYED AT THE REQUEST OF
ELLISON D. SMITH, III, & LOUISE C. SMITH

REFERENCE: PLAT OF 129.26 ACRES BY TRI STATE SURVEYORS, 12-27-73

0 100' 200' 300' 400' 500' 1000'

SCALE: 1" = 200'

REVISED: JAN. 25, 1978
DATE: DEC. 19, 1977

MORGAN & APPLEWHITE ENGINEERING ASSOCIATES
OFFICE: 2407½ BELTON HIGHWAY
MAIL: 313 BROOK FOREST DRIVE
ANDERSON, S. C. 29621
PHONE 803

SOUTH CAROLINA PROFESSIONAL ENGINEER NO. 4040

JAN 26 1978

GCTO -----2 JA26 78 653

2.00CI