MICROFILMED

LEATHERWOOD, WALKER, TODD & MANN

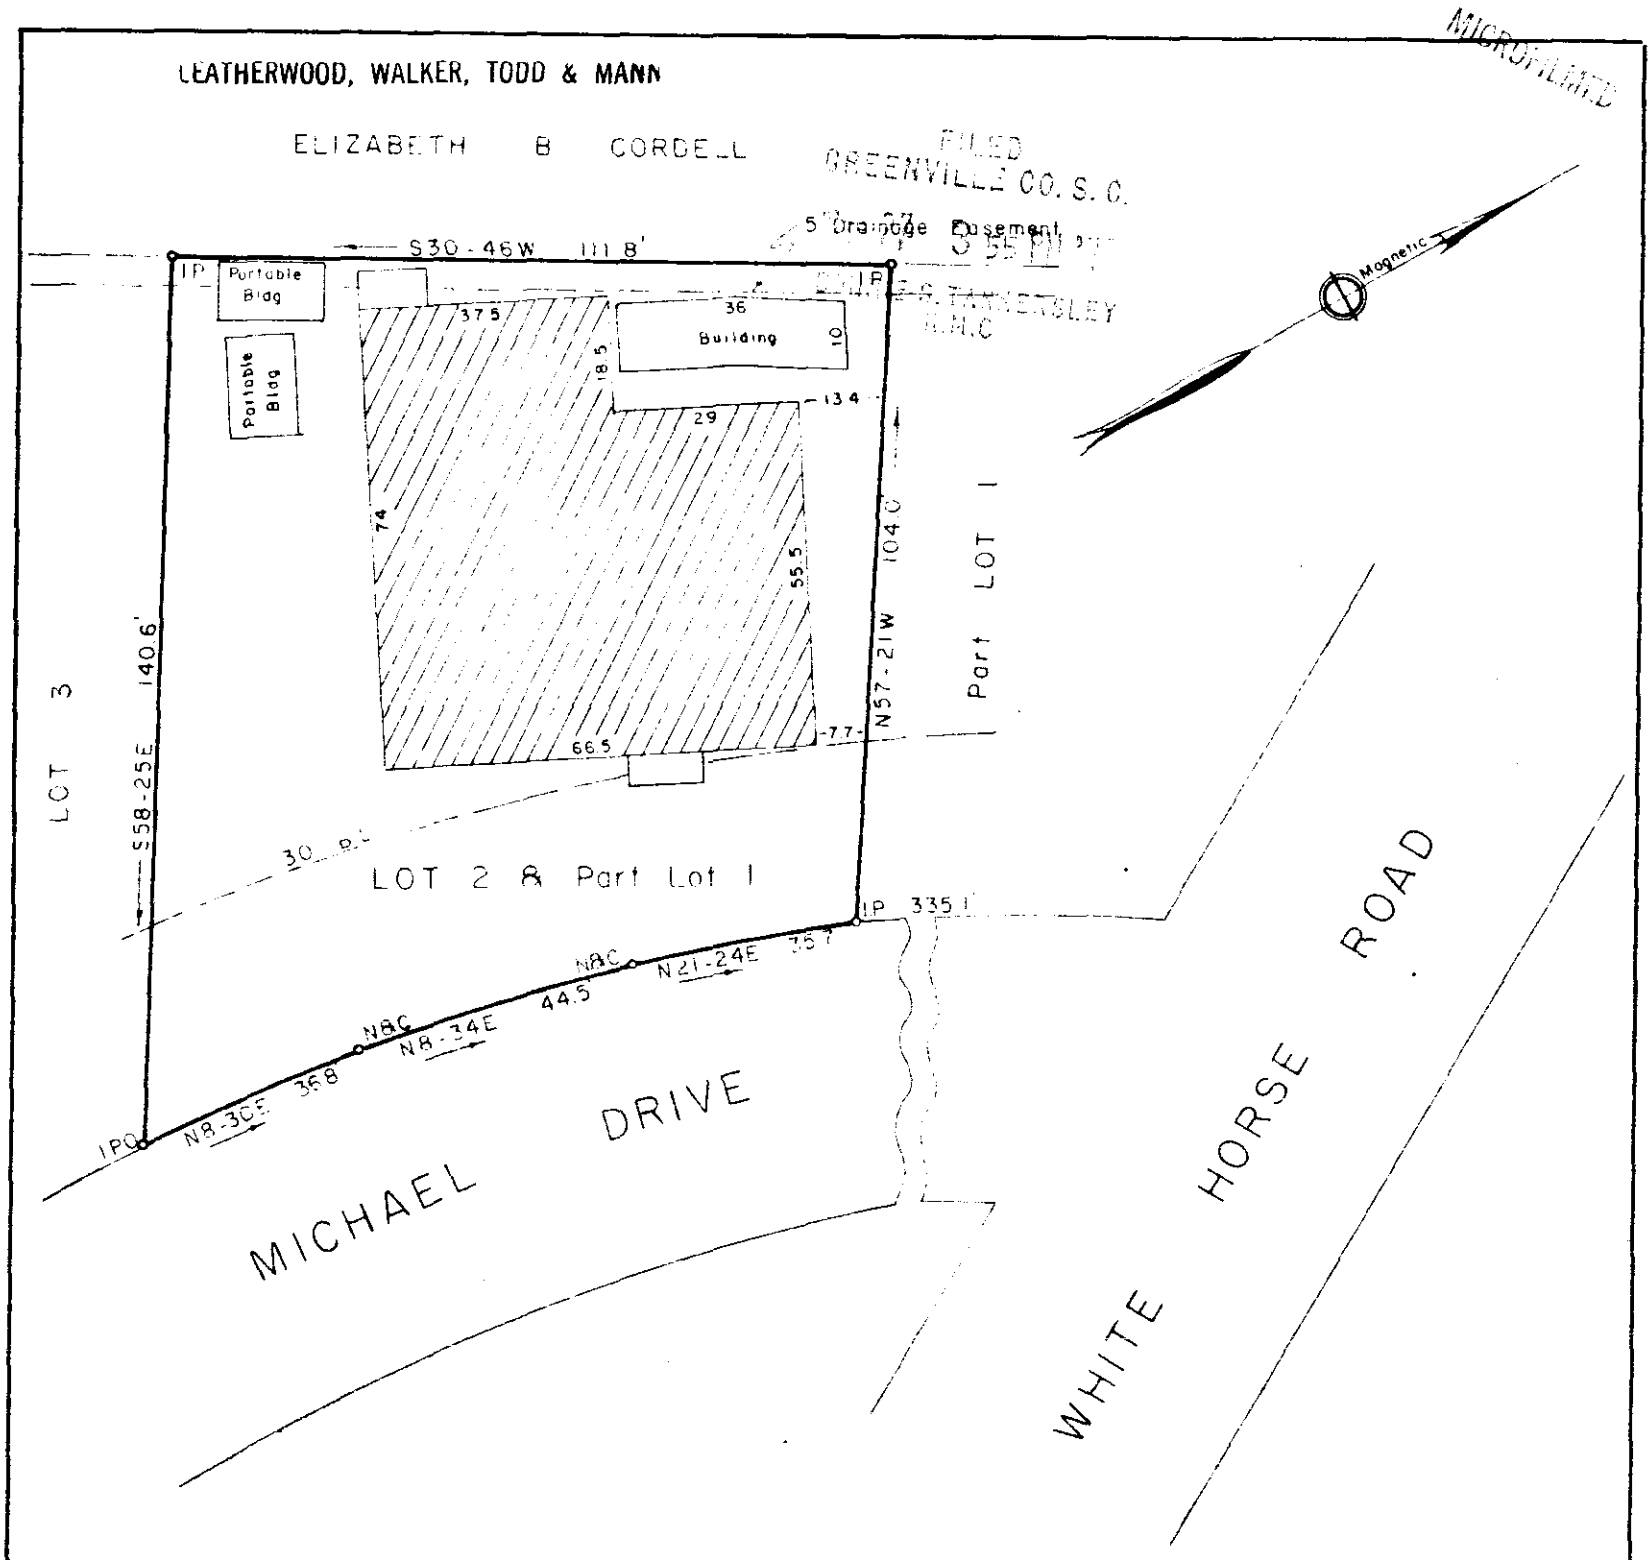

PROPERTY OF

HAROLD L. HUFFMAN

WILLIAM C. HUFFMAN

JOE C. HUFFMAN

GREENVILLE CO., S. C.

Scale 1" = 30' Sept., 1978

This is to certify that on the 27th day of Sept., 1978, We surveyed the property shown on this plat; being known as Lot 2 Part Lot 1 on plat of Michael Park, Recorded in Plat Book XX page 21, Office of R. M. C. Greenville Co., S.C.; and that the property lines, walls and buildings are as shown hereon; that the buildings located on said lot do not encroach or project on adjacent streets or property; and that no adjacent buildings or walls encroach or project on said premises; and from information from Greenville County, this structure is not in a designated flood area.

9958

6-11-21

R. W. Dalton

Dalton & Neves Co., Engineers

FB 436

S C Reg No 916

OCT 1 SE27 78 1255
OCT 1 SE27 78 1266
1.00CI
1.00CI