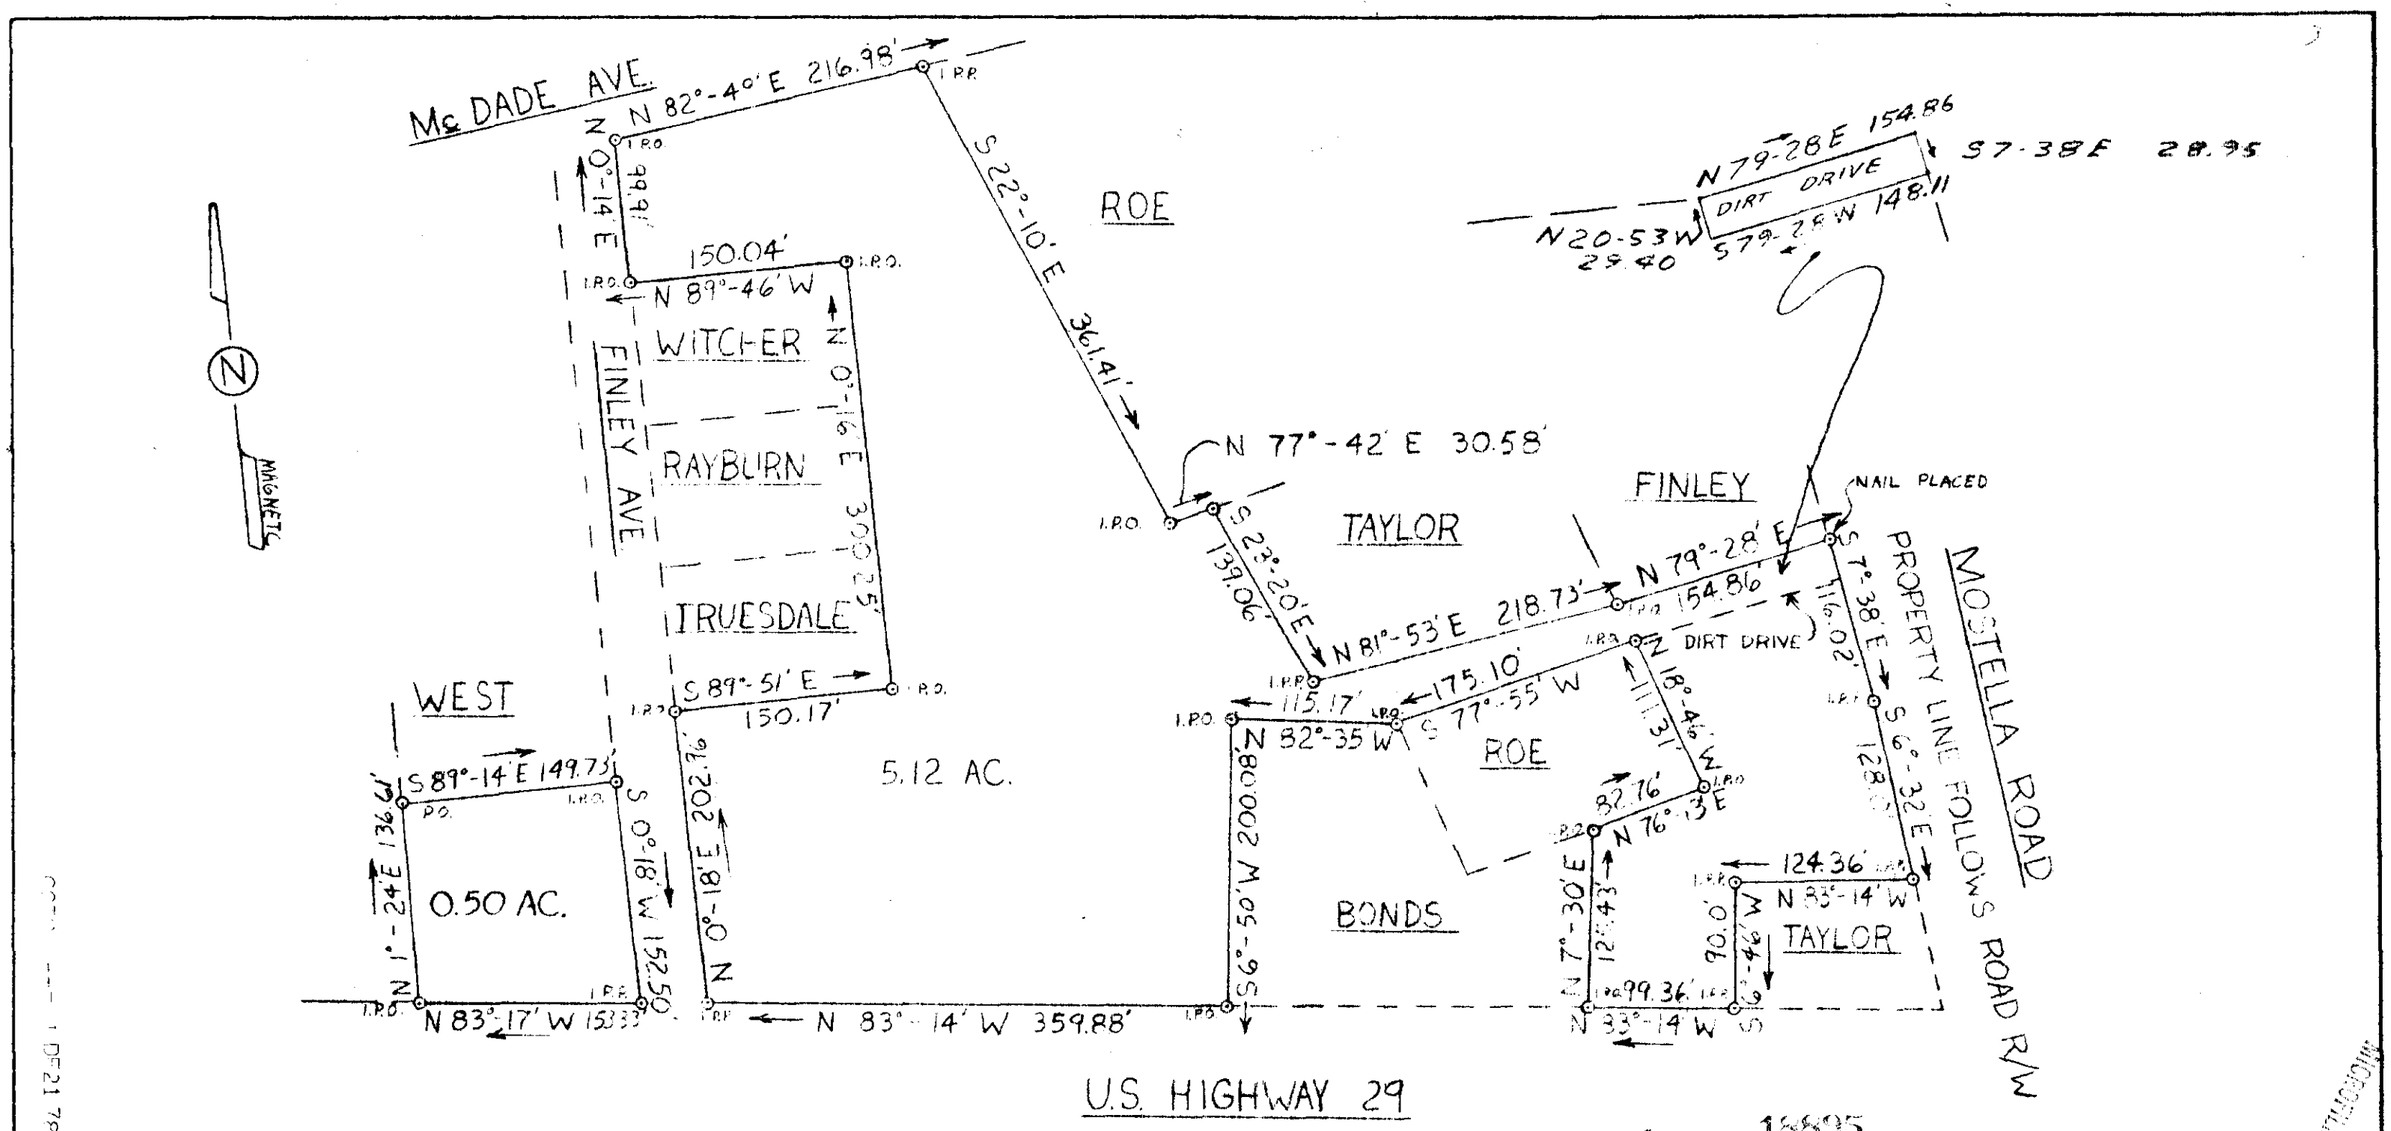

18895

James R Freeland 6-4-70

DEC 21 1978

SOUTH CAROLINA
REGISTERED LAND SURVEYOR
No. 4781
JAMES RALPH FREELAND

SEAL

STATE OF SOUTH CAROLINA
GREENVILLE COUNTY

CITY OF GREER

NANCY W. FINLEY EST.

FREELAND & ASSOCIATES
Engineers • Land Surveyors
GREENVILLE, S. C.

SURVEY	DG
DRAWN	RKP
CHECK	
SCALE	1"=100'
DATE	7-28-78
DWG. NO.	78-2166

MICROFILMED

FILED
GREENVILLE CO. S.C.
DEC 21 2 35 PM '78
DONNIE S. TANKERSLEY
R.M.C.

2 OCT