MICROFILMED

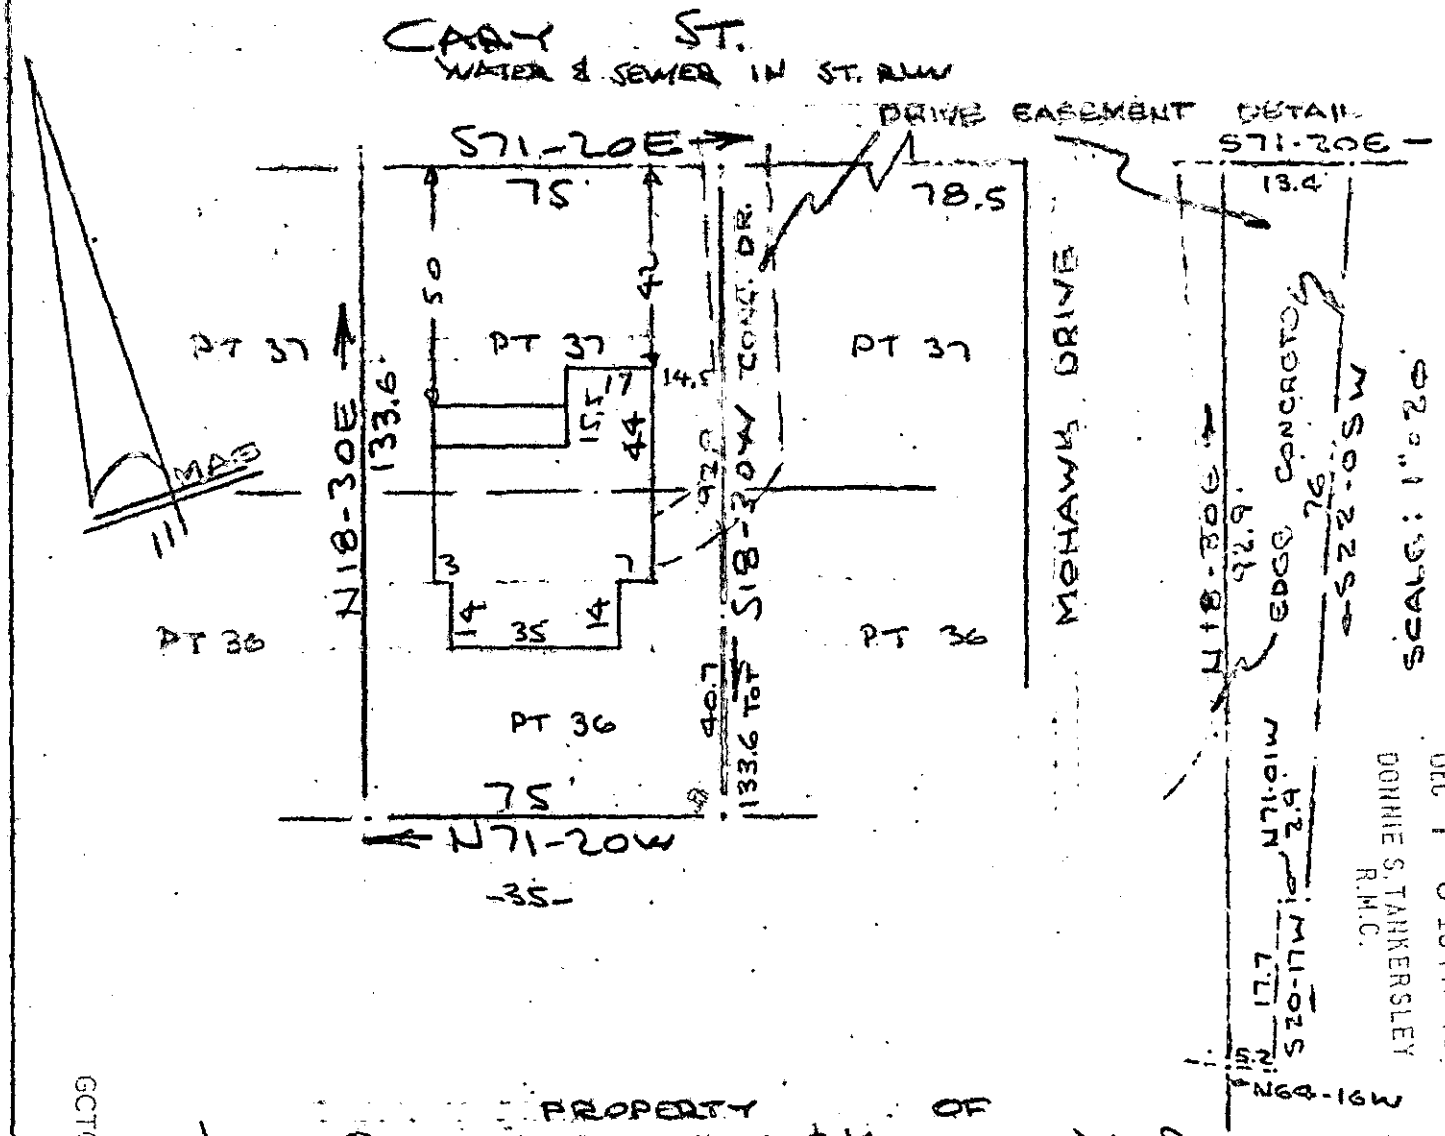

PROPERTY OF
JACK CAMPBELL ROBINSON & KATHRYN V. ROBINSON
NEAR GREENVILLE, S. C.
SCALE: 1" = 40'
5 JUNE 1973
REVISED 15 JUNE 1973

This is to certify that on the 5th day of June 1973, I surveyed the property shown on this plat, being known as part of lot 36 & part of lot 37 on plat of STONE LAND CO. Section "P" and recorded in the RMC Office Greenville County, S.C., in Plat Book "A" at Pages 337-345 and at "K" Page 277; and that the property lines, walls and buildings are as shown hereon, and that the walls and buildings located on said lot do not encroach or projecton adjacent street or property, and that no adjacent walls or buildings encroach or project on said premises, and no power lines cross this property except as shown hereon. Also being known as PROPERTY OF JACK CAMPBELL ROBINSON & KATHRYN V. ROBINSON and recorded in Plat Book at Page .

R. B. Bruce
R. B. Bruce, RLS #1952

17441

6X-86

CAROLINA ENGINEERING & SURVEYING CO.
112 Manly Street
Greenville, South Carolina

GCTC --- 1 DE.78 844
1.00CI

122/62 35-8-25.2 4650