MICROFILMED

FILED
GREENVILLE CO. S. C.
MAY 1 2 37 PM '79
DONNIE S. TANKERSLEY
R.M.C.

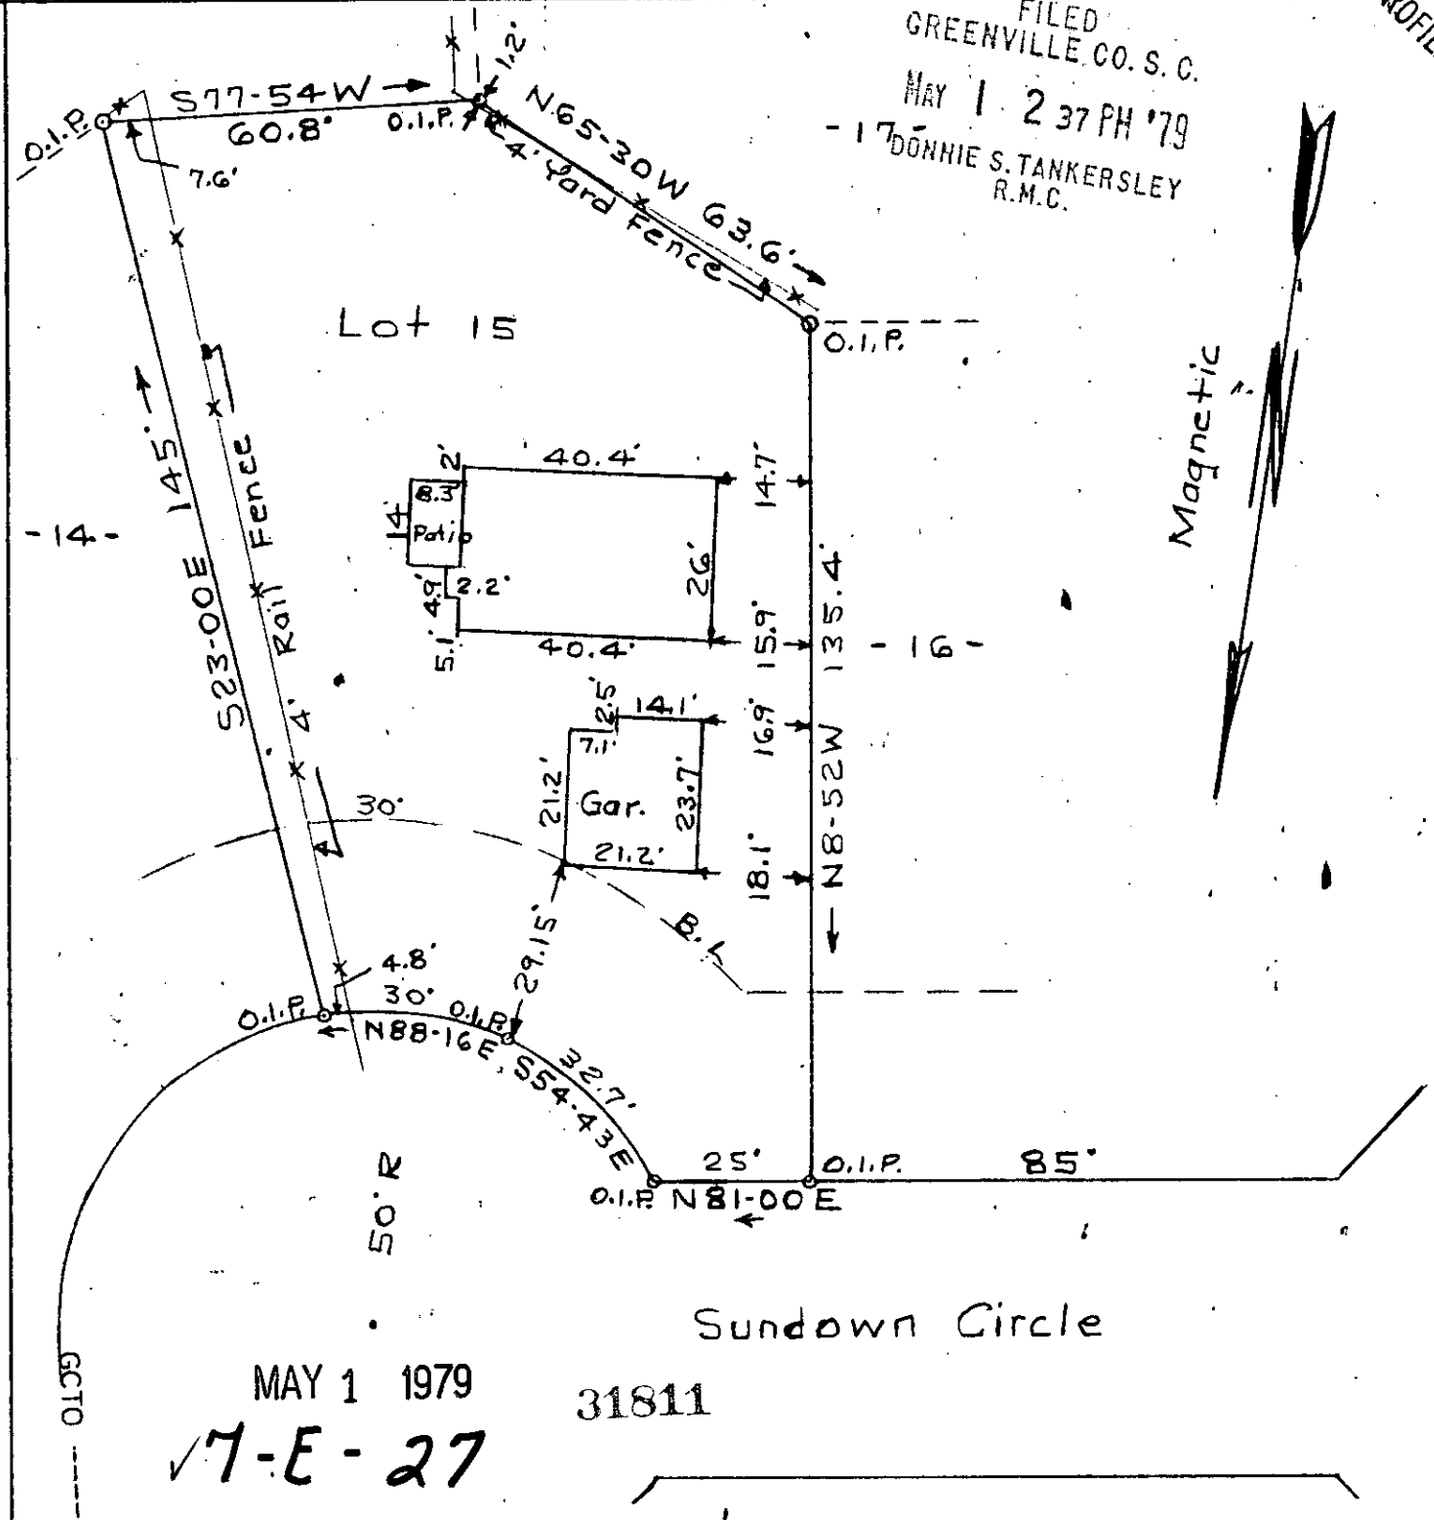

MAY 1 1979

31811

7-E-27

GCTO ----- 3 MY 1 79 153

PROPERTY OF

MEADE O. JR., & JANICE F. BRADSHAW

GREENVILLE CO. S.C.

Scale 1"=30' April 28, 1979

This is to certify that on the 28th day of April 1979, I surveyed the property as shown on this plat: being known as Lot 15 on plat of "PEPPERTREE" Section one and recorded in the Greenville Co. R.M.C.Office in Plat Book 4N at page 72 and that the property lines, walls, buildings and fences are as shown hereon, and that the walls, buildings and fences located on said lot do not encroach or project on adjacent streets or property and that no adjacent walls, buildings or fences encroach or project on said property except as shown, and that no utility lines cross this property. This property is located above the flood plane.

T. H. Walker Jr. Reg. L.S. No. 3182
300 Maple Drive
Mauldin, South Carolina 29662

CI 00