MICROFILMED

FILED
GREENVILLE CO. S. C.
MAY 9 11 42 AM '79
DONNIE S. TANKERSLEY
R.M.C.

BARKER

LOT 3

NOTE: AN EASEMENT IS RESERVED IN THIS AREA TO MEET REQUIREMENTS OF THE HEALTH DEPT. FOR USE OF THE WELL

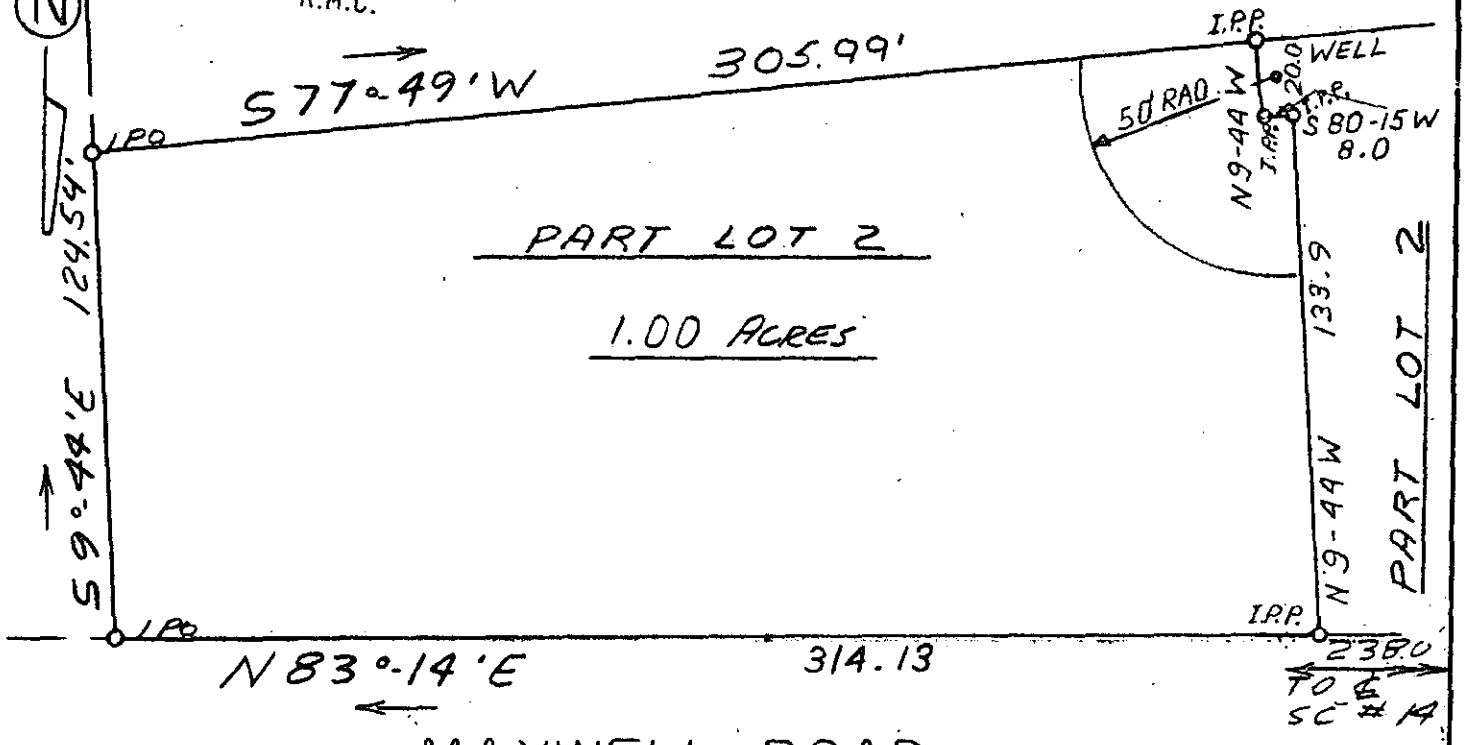

MAXWELL ROAD

32675

✓7-E-60

MAY 9 1979

THIS LOT IS THE REAR PORTION OF LOT # 2 OF R.C. AYERS PROPERTY

PART 542.1-1-10

SOUTH CAROLINA REGISTERED LAND SURVEYOR NO. 4781 JAMES RALPH FREELAND

SEAL

STATE OF SOUTH CAROLINA
GREENVILLE COUNTY

PROPERTY OF
ALVIN P. BARKER
&
RUTH BARKER

FREELAND & ASSOCIATES
Engineers • Land Surveyors
GREENVILLE, S. C.

SURVEY	MC
DRAWN	MC
CHECK	
SCALE	1" 50'
DATE	3-6-79
DWG. NO.	79-2973

350 E 9E 1.00 A4