AF 10505

MICROFILMED

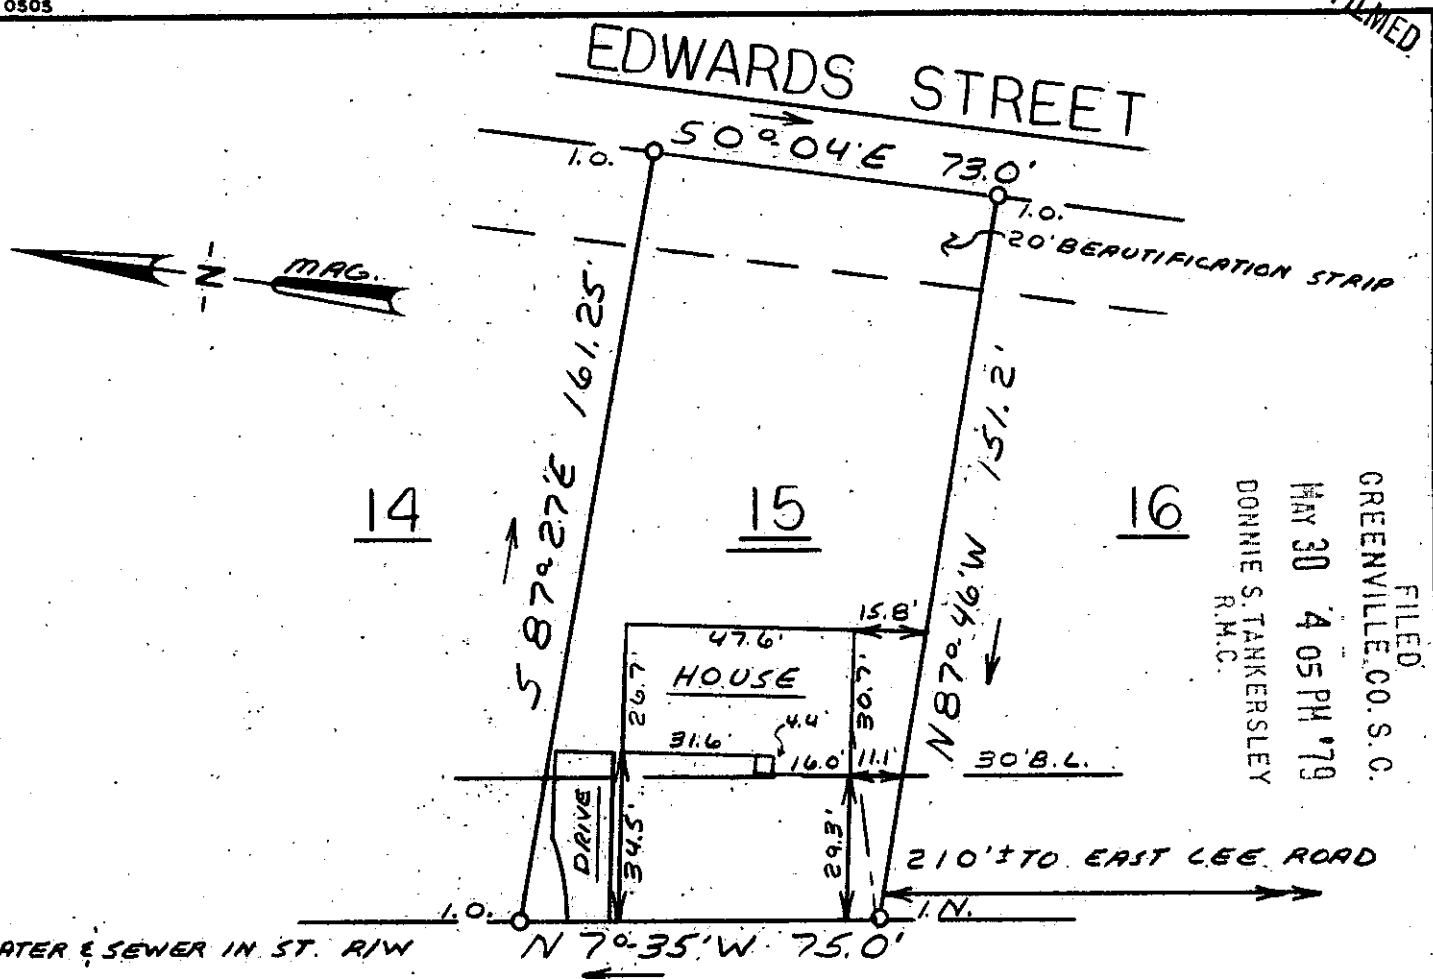

FILED
GREENVILLE CO. S.C.
MAY 30 4 05 PM '79
DONNIE S. TANKERSLEY
R.M.C.

LEE EAST COURT

This is to certify that on May 25, 1979, I surveyed the property shown on this plat, known as Lot 15 on Plat of Lee East, recorded in the RMC Office of Greenville County in Plat Book 6H on Page 40, and that the property lines, walls and buildings are as shown hereon; that the building located on said lot does not encroach or project on adjacent streets or property, and that no adjacent walls or buildings encroach or project on said premises, and that no utility lines cross this property except as shown hereon. This property is not located in a designated flood hazard area.

10' drainage & utility easement each side of all side & rear lot lines.

James R. Freeland

James R. Freeland RLS & PE 4781

1"=40 scale — 40 0 40 80 feet

35218

MAY 30 1979

7-F-56

SOUTH CAROLINA REGISTERED LAND SURVEYOR NO. 4781 JAMES RALPH FREELAND

SEAL

STATE OF SOUTH CAROLINA
GREENVILLE COUNTY

LEE EAST
LOT 15
PROPERTY OF
KENNETH WARREN RIDGEWAY

GCTO. ------2 MY30 79

FREELAND & ASSOCIATES
Engineers • Land Surveyors
GREENVILLE, S.C.

SURVEY	J. A.
DRAWN	M. C.
CHECK	M C
SCALE	1" = 40'
DATE	5-25-79
DWG. NO.	79-3389