FILED
GREENVILLE CO. S. C.
Nov 30 3 57 PM '79
DONNIE S. TANKERSLEY
R.M.C.

MICROFILMED

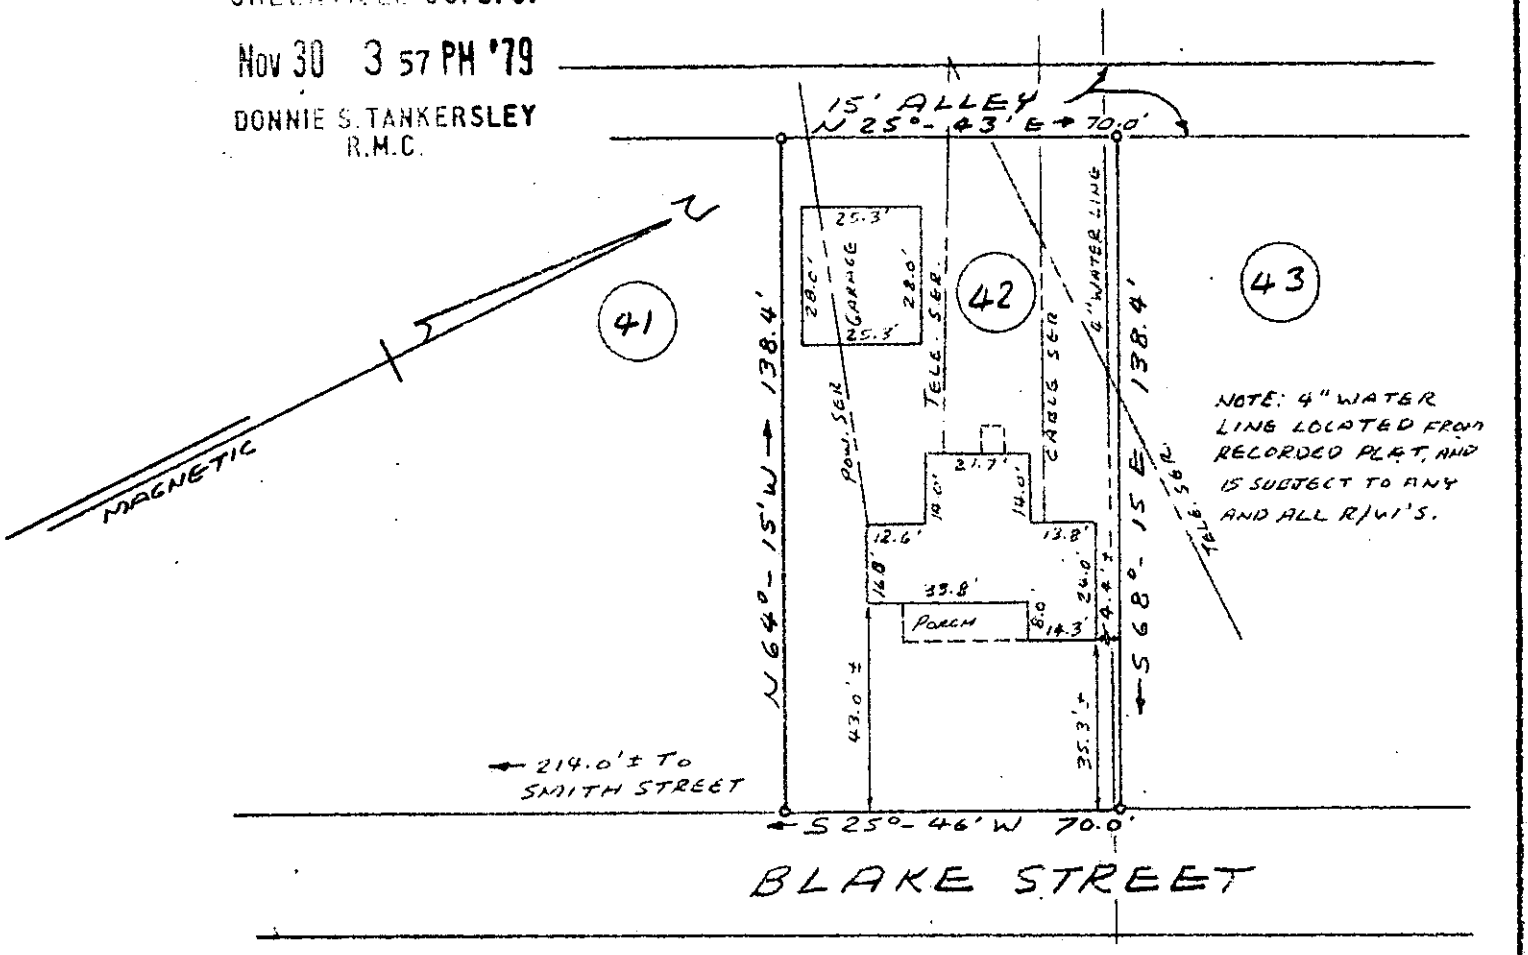

PROPERTY OF

JERRY W. BELL &

ROBERTA J. BELL

GREENVILLE, SOUTH CAROLINA

NOV. 21, 1979 SCALE: 1"=40'

This is to certify that on November 21, 1979, I surveyed the property shown on this plat, known as Lot No. 42 of Dunean Mills, as shown on a plat recorded in the RMC Office for Greenville County, in Plat Book S, Page 173, and that the property lines walls and buildings are as shown hereon, and that the building located on said lot does not project nor encroach on adjacent streets or property, and that no adjacent walls or buildings project nor encroach on said lot, and that no utility lines cross this lot except as may be shown hereon.

NOTE: This property is not located within a flood hazard area.

NOV 30 1979

Survey by: Richard D. Wooten, Jr.
Greenville, South Carolina

Richard D. Wooten
S. C. R. L. S. No. 4678

75-61

18266

GCTO -----2 NO30 79

181

3.00CI