AF 1075SA

FILED
GREENVILLE CO. S.C.
JAN 28 3 59 PM '80
DONNIE S. TANKERSLEY
R.M.C.

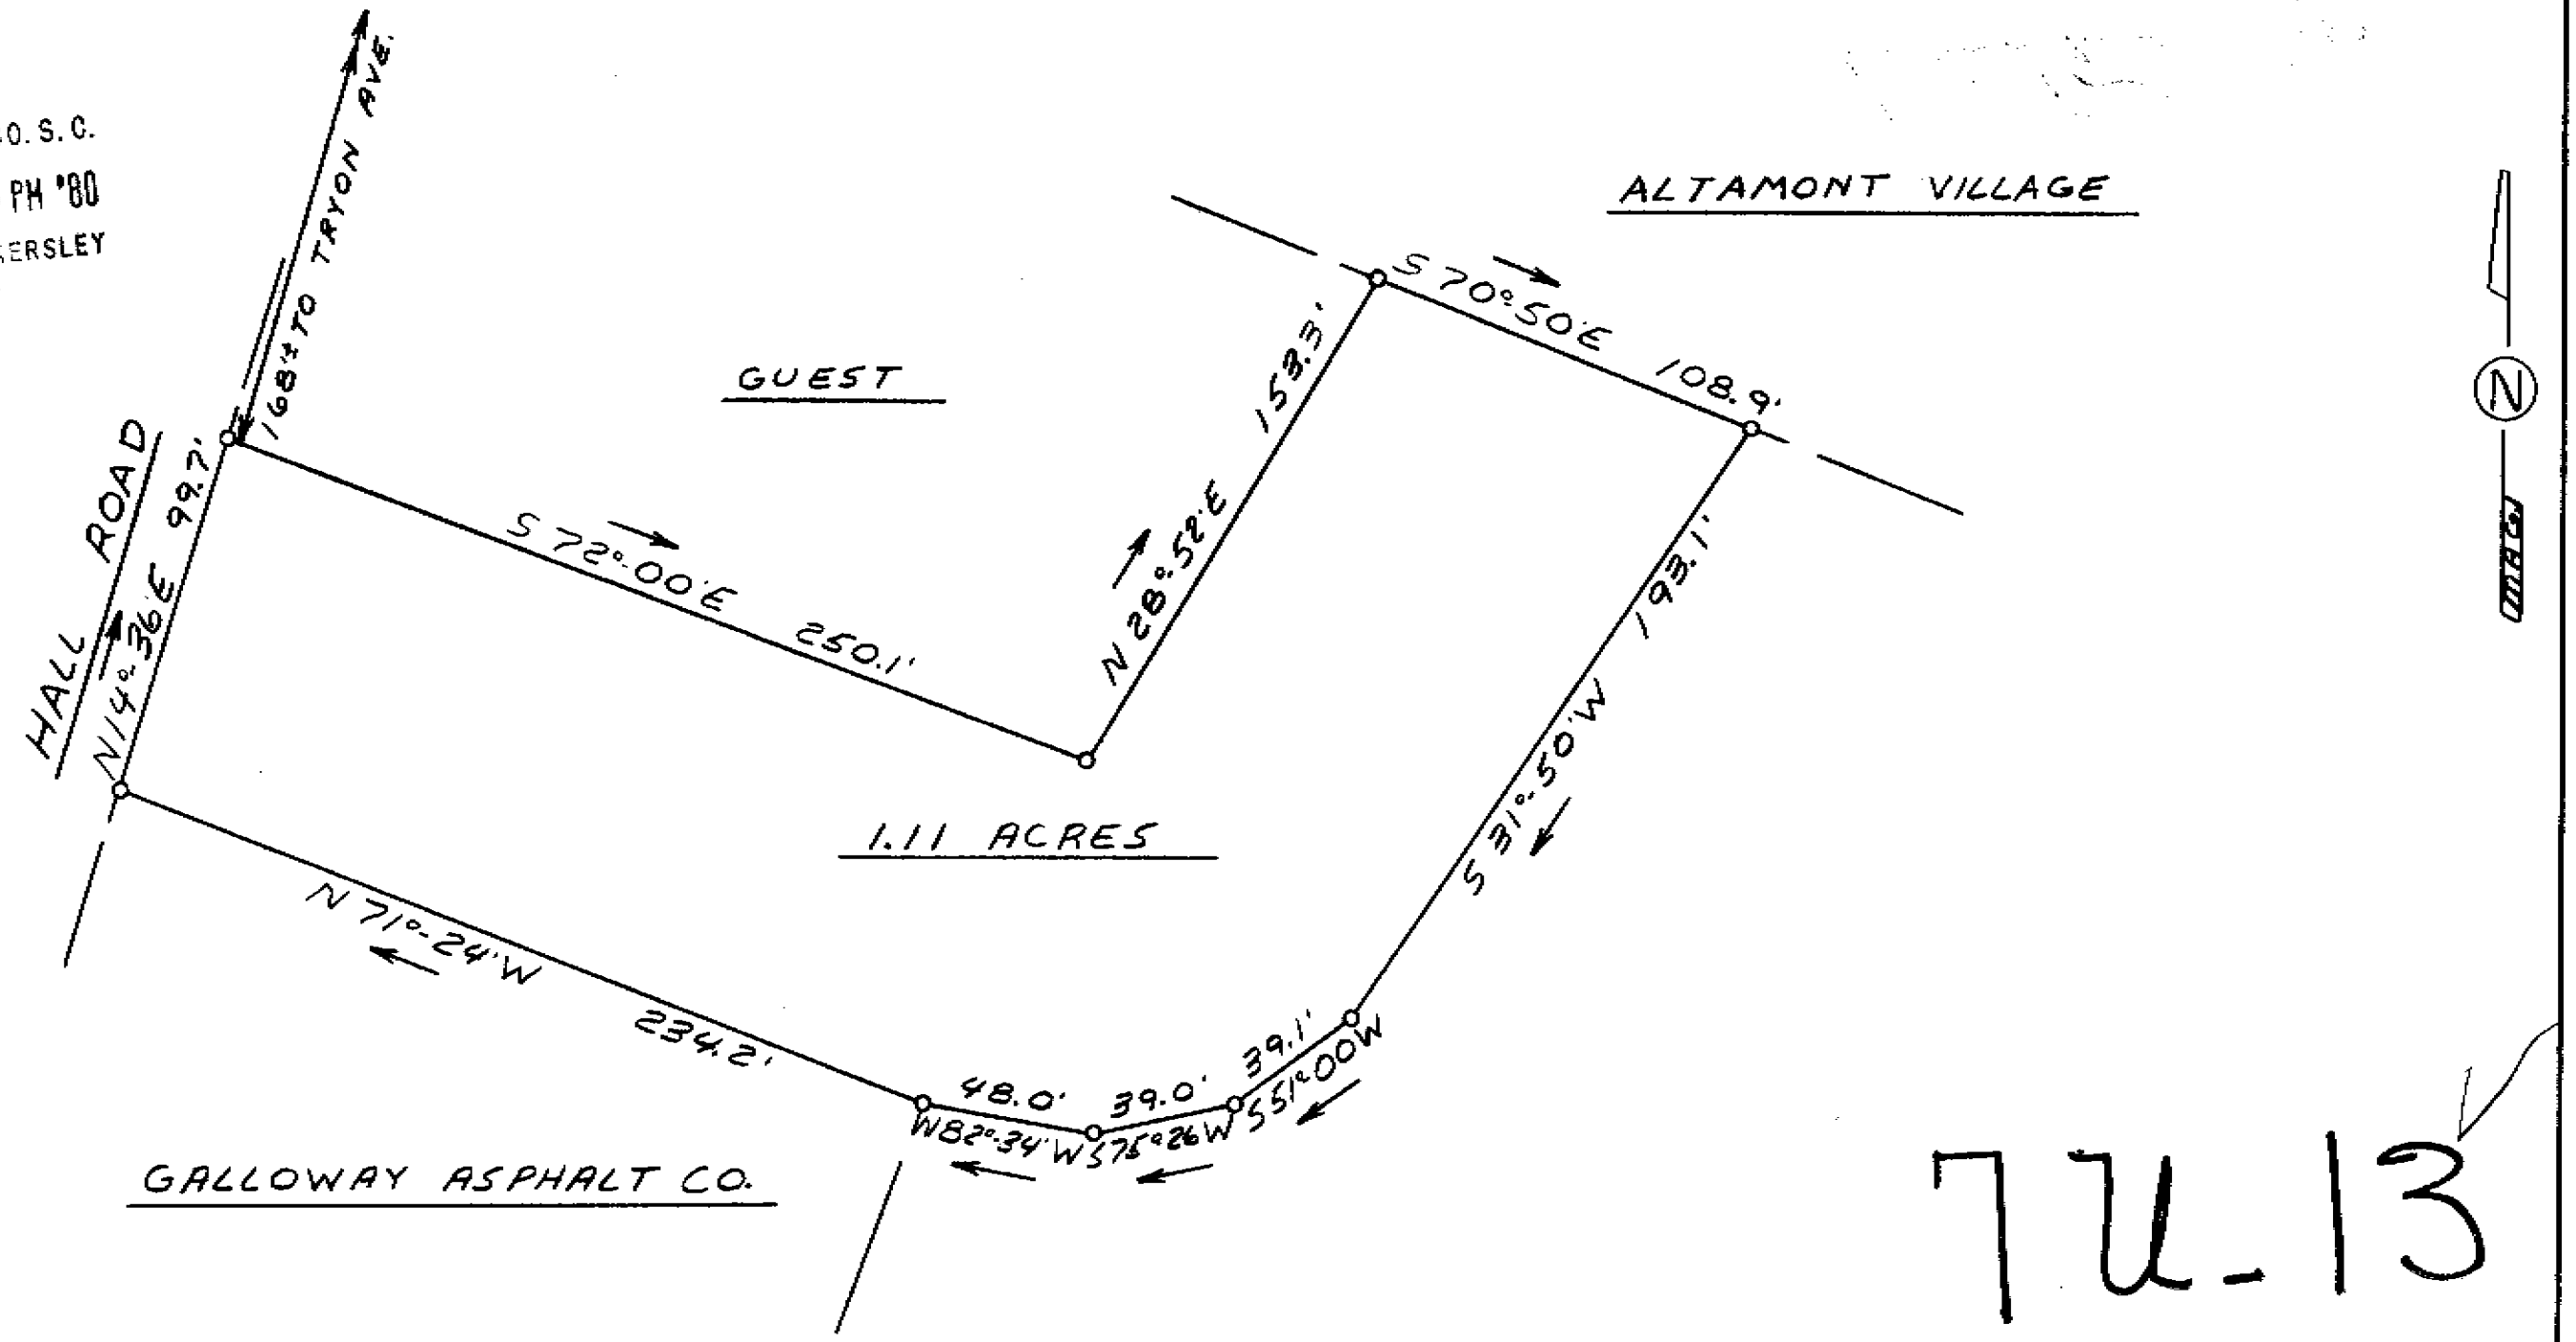


74-13

JAN 28 1980

23618

OLD IRON PINS AT ALL CORNERS

I hereby certify that the ratio of precision of the field survey is 1/5,000 as shown hereon and the area was determined by DMD Method.

James R. Freeland RLS & PE 4761

BLOCK BOOK P38-1-16.2

SOUTH CAROLINA REGISTERED LAND SURVEYOR NO. 4761 JAMES RALPH FREELAND

SEAL

**STATE OF SOUTH CAROLINA**
**GREENVILLE COUNTY**

PROPERTY OF

ANDREW J. MAULDIN JR

FREELAND & ASSOCIATES
*Engineers • Land Surveyors*
GREENVILLE, S.C.

| | |
|---|---|
| SURVEY | L.T. |
| DRAWN | M.C. |
| CHECK | M.C. |
| SCALE | 1" = 40' |
| DATE | 1-24-80 |
| DWG. NO. | 80-4676 |