FILED
GREENVILLE CO. S. C.
FEB 27 11 20 AM '80
DONNIE S. TANKERSLEY
R.M.C.

NOTES
1.) THIS PLAT COMPILED FROM PREVIOUS SURVEYS BY ENWRIGHT ASSOCIATES.

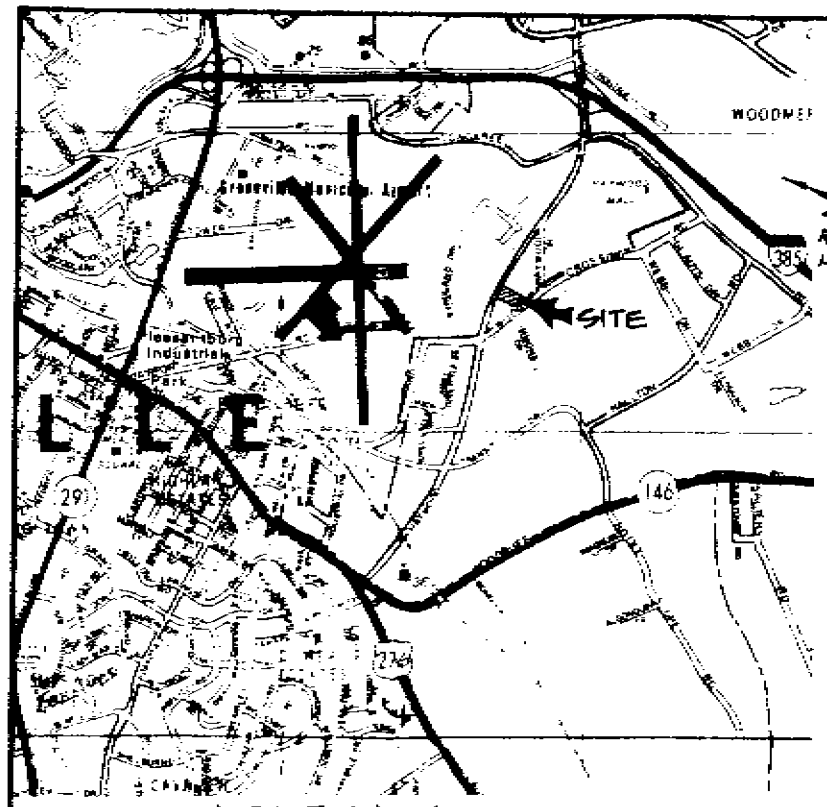

LOCATION MAP
N.T.S.

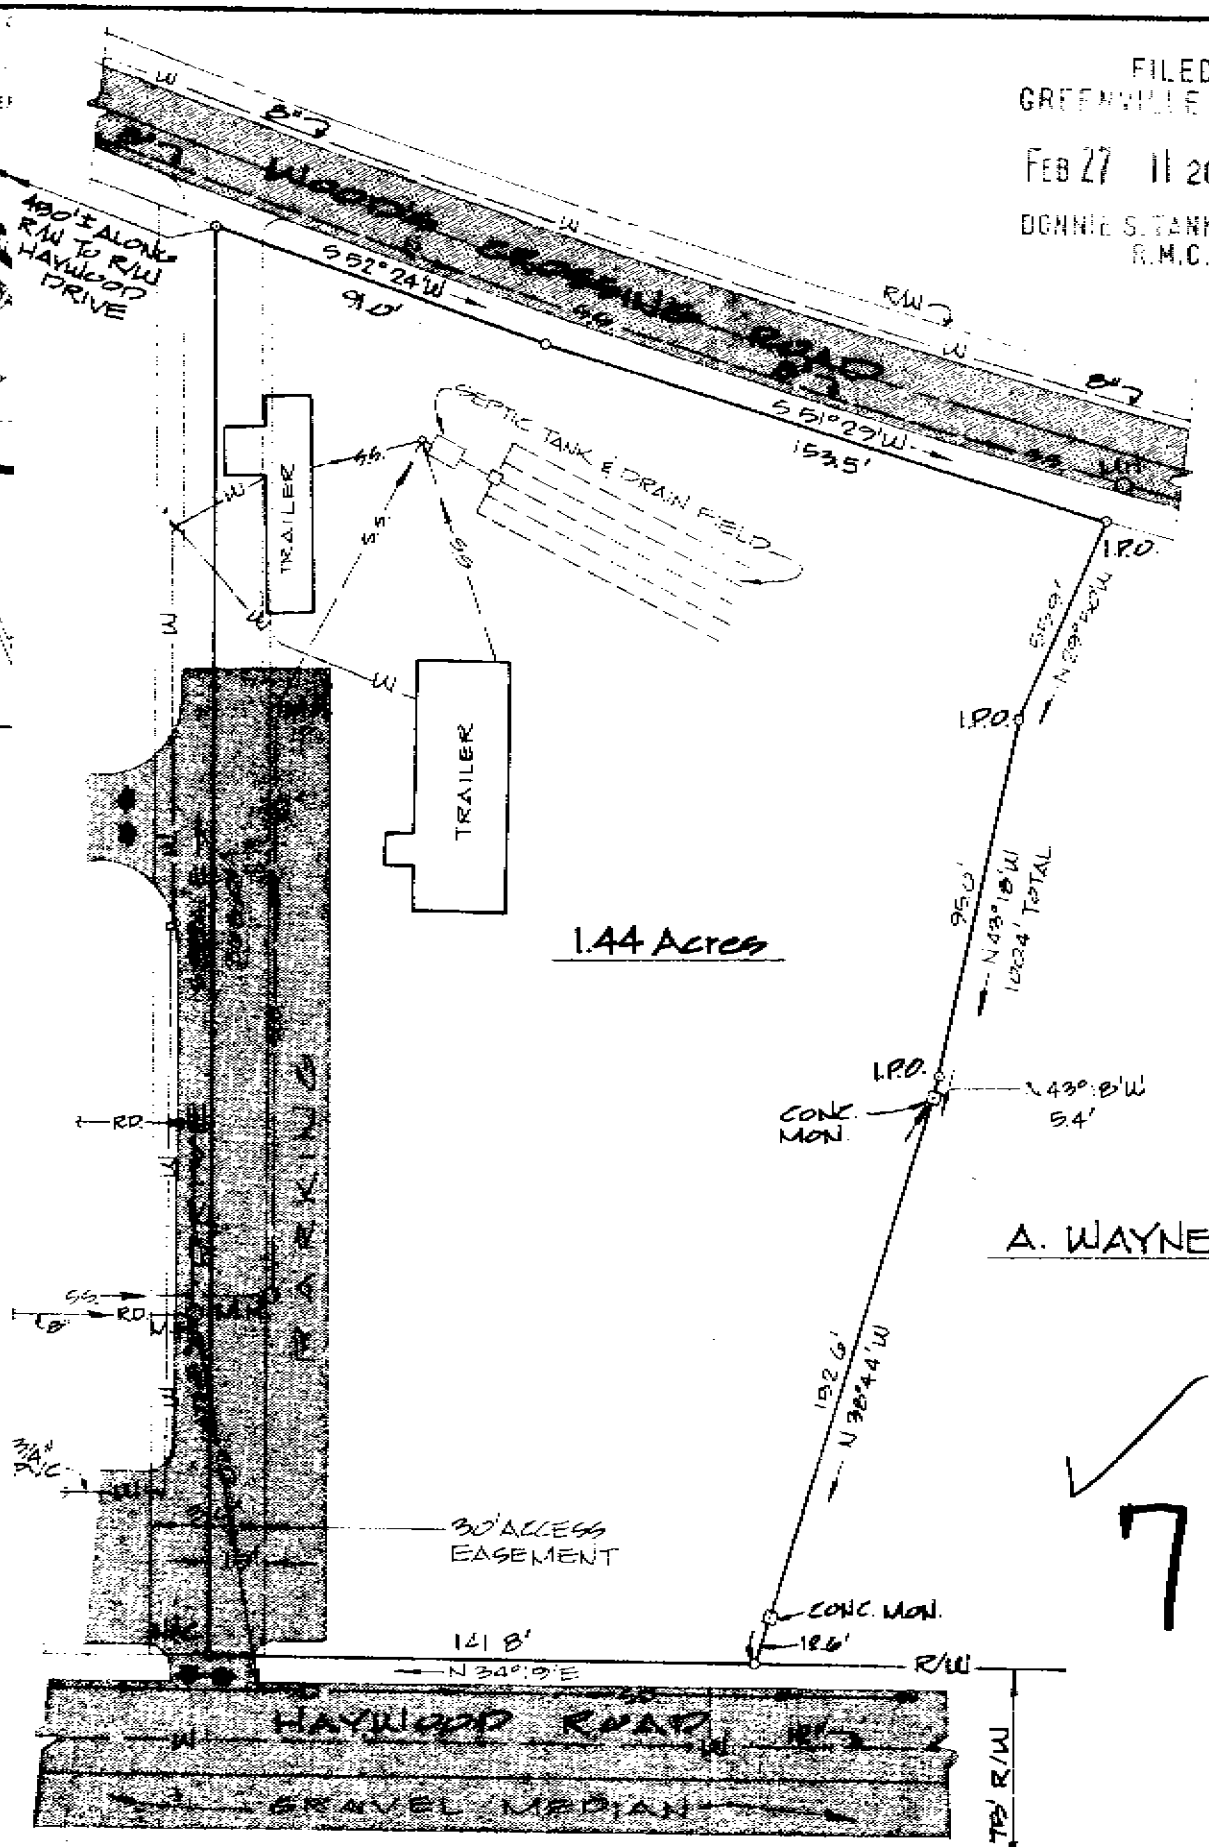

MAGNETIC N

ENWRIGHT ASSOCIATES, INC.

LEGEND

S.D. = STORM DRAIN
R.D. = ROOF DRAIN
W = WATER LINE
S.S. = SAN SEWER

1"=50'
50 0 50 100
scale feet

A. WAYNE CREEL, D.M.V.

7U-36

25821

Rhud M. Arnold 4032
SURVEYOR'S SIGNATURE S.C.REG.NO.

ISSUED FOR REVIEW
REVISION

A COMPILED PLAT PREPARED FOR
WILLIAMS STREET DEVELOPMENT CORP.
GREENVILLE COUNTY, SO CAROLINA

LAND SURVEYOR NO. 4032

enwright associates, inc.
engineers planners surveyors
greenville south carolina

DATE 2/26/80 SCALE 1"=50' JOB NO. 80501

80501-19-000

B

ENGINEERING REPROGRAPHICS 84272 PC4-2 5-74

STATE — SEC 27 80 476