NB. 211 PG 32 & 40
MICROFILMED
5.00CI
GCTO ----- 3 AP18 80 1479

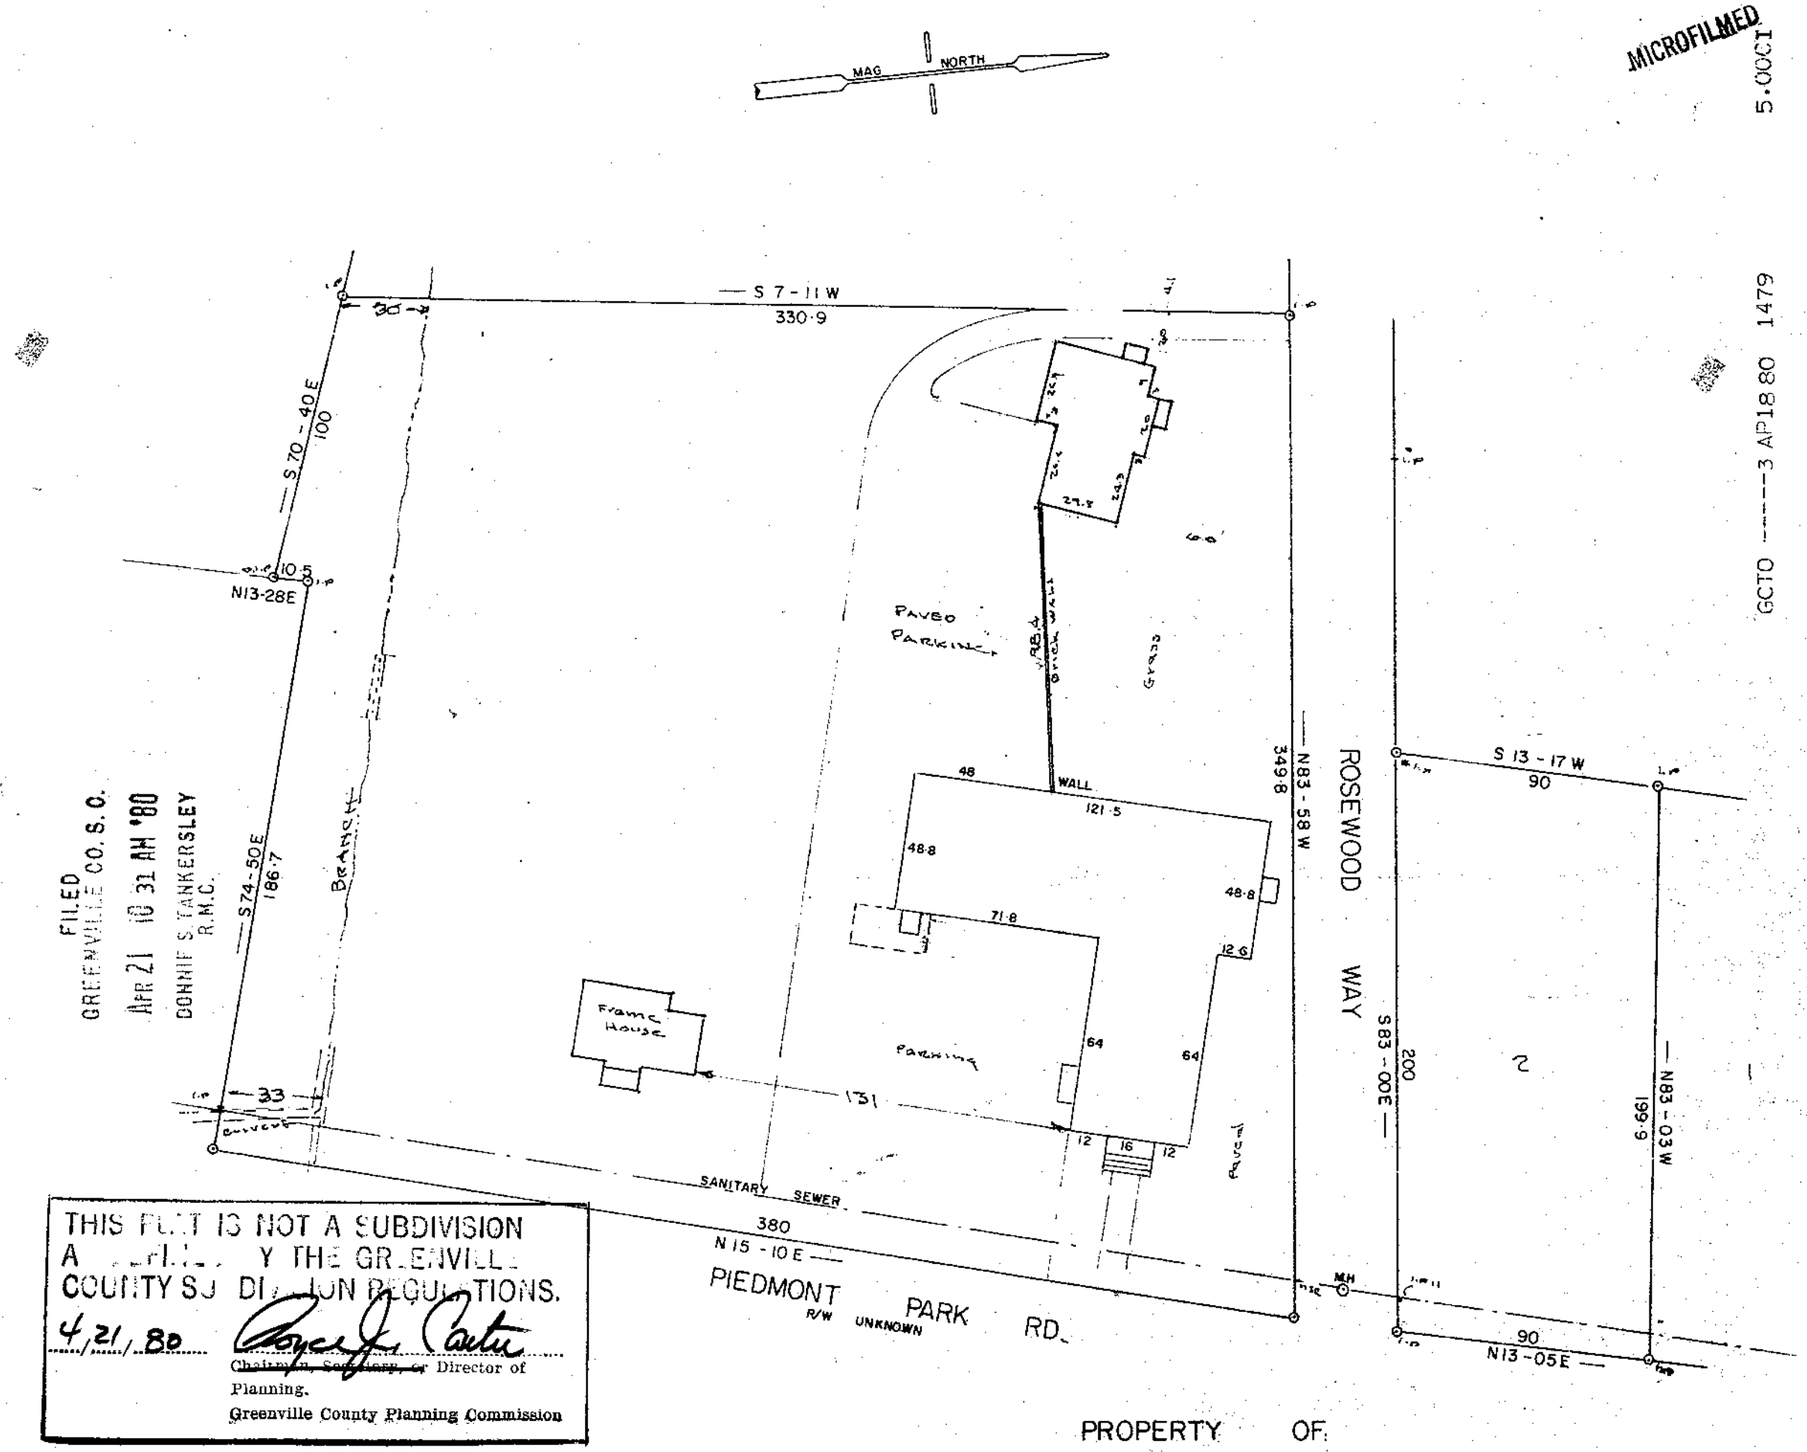

THIS PLAT IS NOT A SUBDIVISION A[illegible] BY THE GREENVILLE COUNTY SUBDIVISION REGULATIONS.
4/21/80 [signature]
Chairman, Secretary, or Director of Planning,
Greenville County Planning Commission

FILED
GREENVILLE CO. S. C.
APR 21 10 31 AM '80
DONNIE S. TANKERSLEY
R.M.C.

PROPERTY OF

PIEDMONT PARK BAPTIST CHURCH

GREENVILLE COUNTY, S. C.

SCALE 1"=50' APR. 15, 80

30928

SOUTH CAROLINA
REGISTERED PROFFESSIONAL ENGINEER AND LAND SURVEYOR
1144
CLIFFORD C. JONES

CLIFFORD C. JONES REGISTERED SOUTH CAROLINA

7-U-78

APR 21 1980

JONES ENGINEERING SERVICE 1004 EAST PERRY RD.