FILED
GREENVILLE CO. S. C.
JUL 31 AM '80
DORAN ... ERSLEY
R.M.C.

REF. TO SURVEY FOR ALBERT A. EMORY BY W. N. WILLIS, DATED 12-30-71. REF. DEED BOOK 947, PP 557

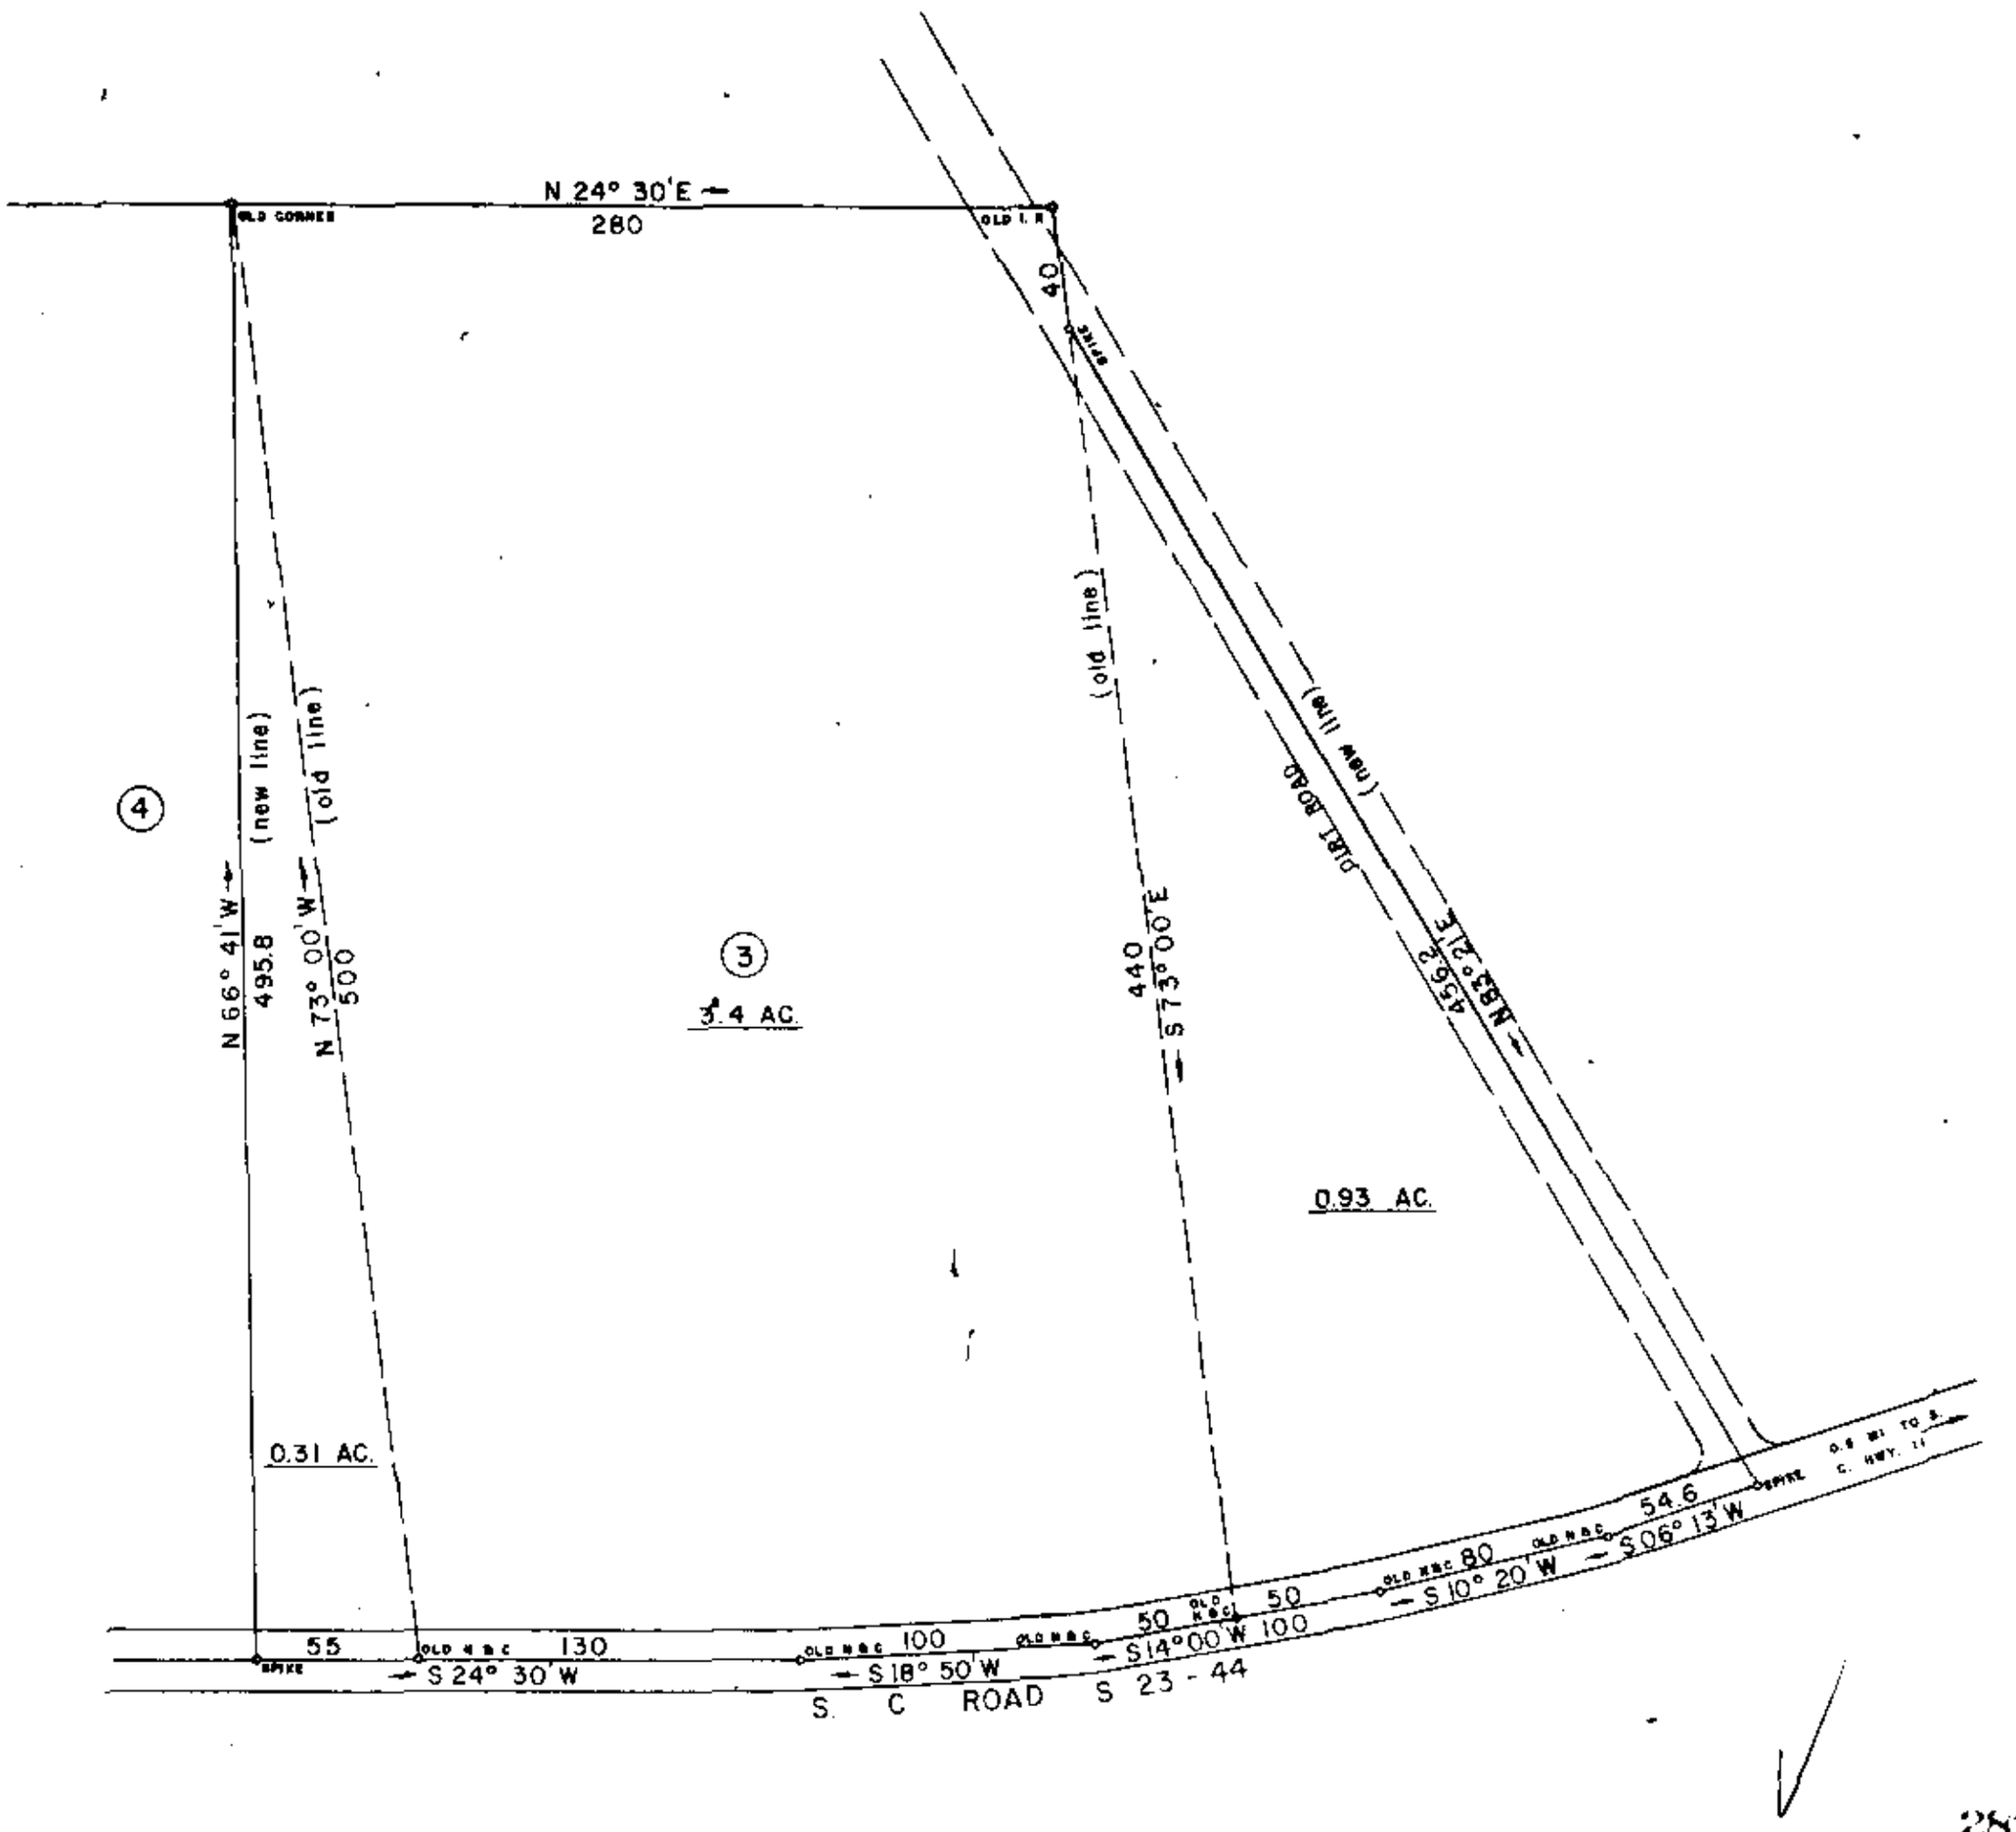

2819 9

8A-64

JUL 31 1980

THIS PLAT IS NOT A SUBDIVISION AS DEFINED BY THE GREENVILLE COUNTY SUBDIVISION REGULATIONS.

7/31/80 F. J. Forbes
Chairman, Secretary, or Director of Planning.
Greenville County Planning Commission

SURVEY FOR
MAYNARD R. EMERY and SANDRA C. EMERY
LOCATED APPROX 0.5 MILES SOUTH OF GLASSY MTN. CHURCH

COUNTY: GREENVILLE	COUNTY BLOCK MAP	STATE: SOUTH CAROLINA	
DATE: OCTOBER 10, 1978	SCALE: 1" = 60'	FIELD CHIEF: B. E. H.	DRAWN BY: L. B. M.

WOLFE & HUSKEY, INC. ENGINEERING and SURVEYING
P. O. BOX 35 LYMAN, S. C. 29365

SOUTH CAROLINA REGISTERED LAND SURVEYOR
B. E. Huskey

MICROFILMED