MICROFILMED

AF 10505

FILED
GREENVILLE CO. S.C.
JUN 10 2 49 PM '80
DONNIE S. TANKERSLEY
R.M.C.

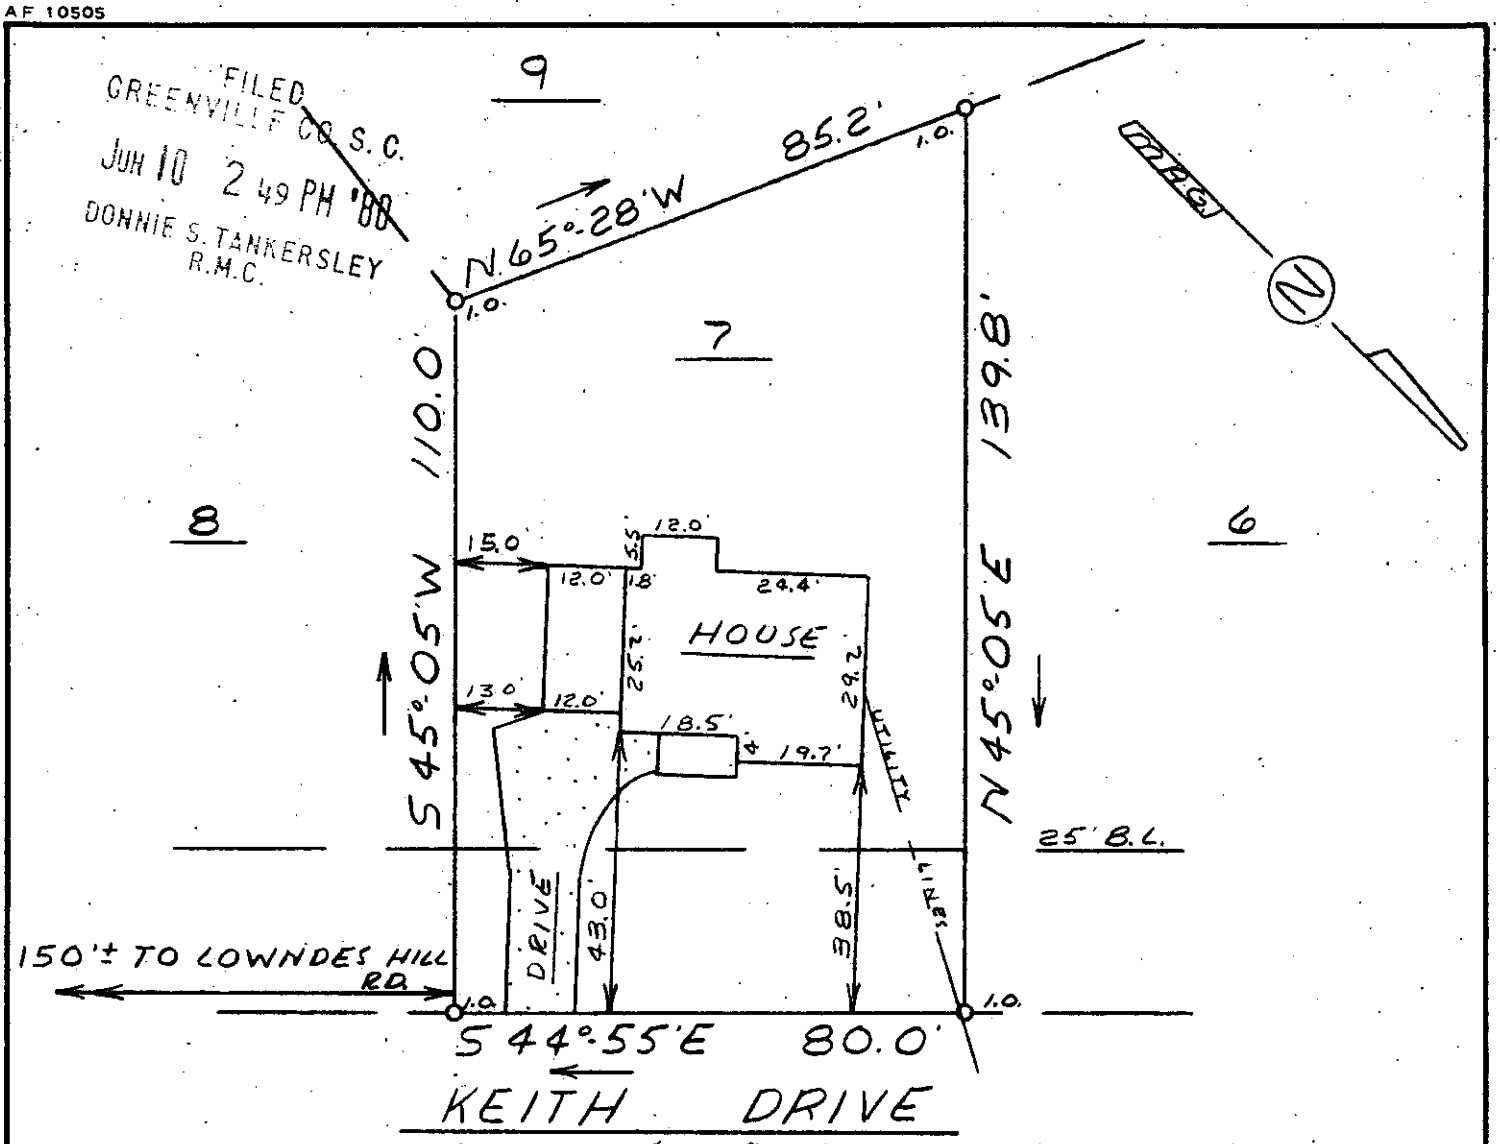

This is to certify that on June 6, 1980, I surveyed the property shown on this plat, known as Lot 7 on Plat of Maple Heights, recorded in the RMC Office of Greenville County in Plat Book HH on Page 49, and that the property lines, walls and buildings are as shown hereon, that the building located on said lot does not encroach or project on adjacent streets or property, and that no adjacent walls or buildings encroach or project on said premises, and that no utility lines cross this property except as shown hereon. This property is not located in a designated flood hazard area.

JUN 10 1980

8-B-49

35391

James R. Freeland RLS & PE 4781

193.3-3-7

STATE OF SOUTH CAROLINA
REGISTERED
LAND SURVEYOR
NO. 4781
JAMES RALPH FREELAND

SEAL

STATE OF SOUTH CAROLINA
GREENVILLE COUNTY

MAPLE HEIGHTS
LOT 7
PROPERTY OF
SUNBELT PROPERTIES INC.

FREELAND & ASSOCIATES
Engineers • Land Surveyors
GREENVILLE, S.C.

SURVEY	WBH
DRAWN	MC
CHECK	MC
SCALE	1" = 30'
DATE	6-6-80
DWG. NO.	80-5130

JUN 10 1980
628
1000