AF 10505

MAG.

MICROFILMED

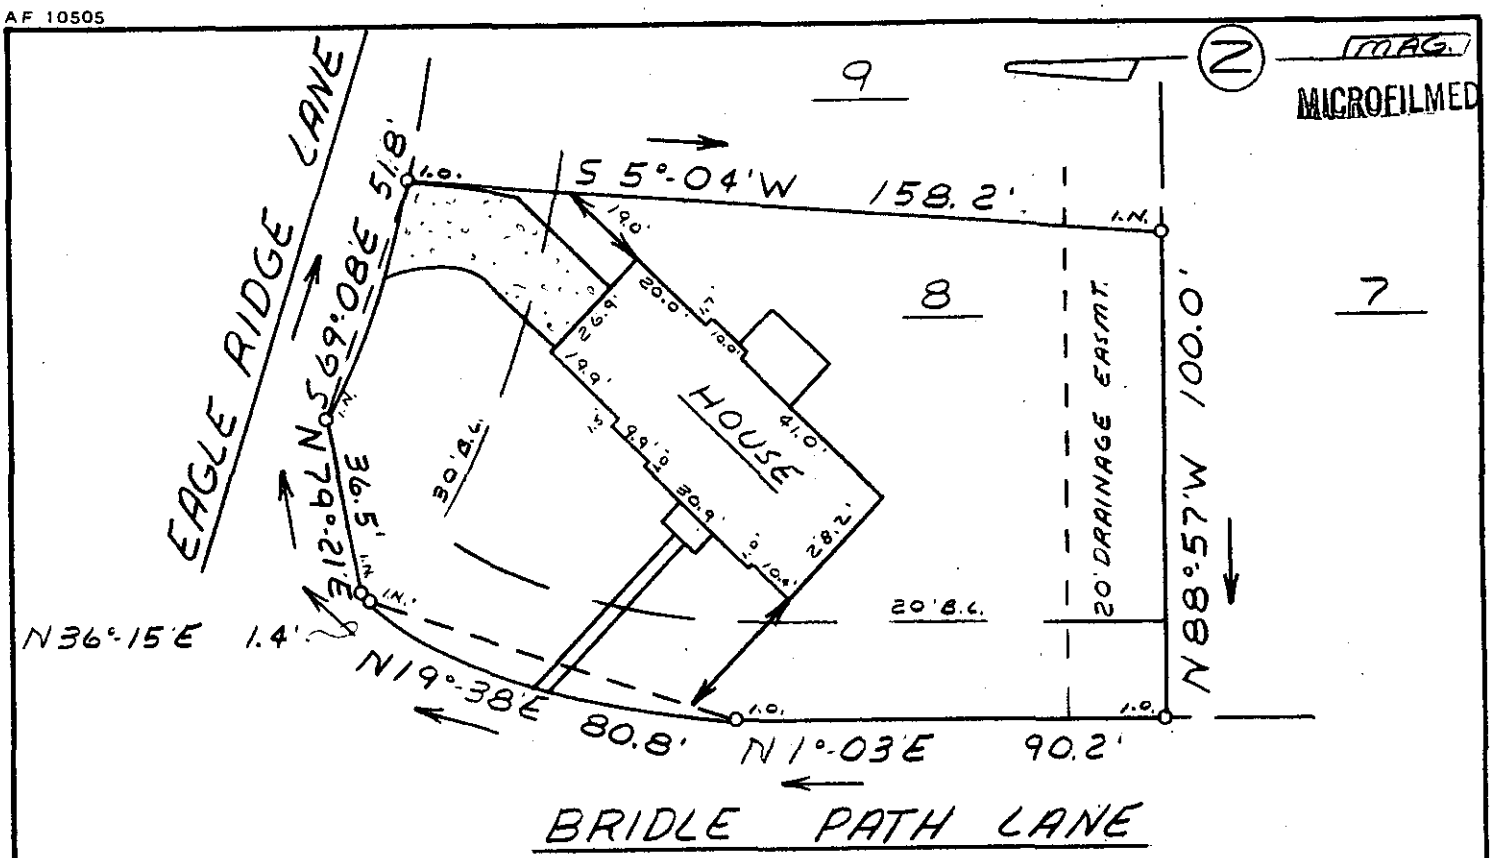

This is to certify that on August 21, 1980, I surveyed the property shown on this plat, known as Lot 8 on Plat of Mountainbrooke, recorded in the RMC Office of Greenville County in Plat Book 4X on Page 84, and that the property lines, walls and buildings are as shown hereon; that the building located on said lot does not encroach or project on adjacent streets or property, and that no adjacent walls or buildings encroach or project on said premises, and that no utility lines cross this property except as shown hereon. This property is not located in a designated flood hazard area.

James R. Freeland RLS & PE 4781

FILED
GREENVILLE CO. S.C.
AUG 27 10 59 AM '80
DONNIE S. TANKERSLEY
R.M.C.

5936

AUG 27 1980

8-D-82

540.8-1-8

SOUTH CAROLINA
REGISTERED
LAND SURVEYOR
NO. 4781
JAMES RALPH FREELAND

SEAL

STATE OF SOUTH CAROLINA
GREENVILLE COUNTY

MOUNTAINBROOKE
LOT 8
PROPERTY OF
ROBERT M. SMITH

FREELAND & ASSOCIATES
Engineers • Land Surveyors
GREENVILLE, S.C.

SURVEY	LT
DRAWN	MC
CHECK	MC
SCALE	1" = 40'
DATE	8-21-80
DWG. NO.	80-5493

SCTC --- 1 AU27 80 828 3.00CI