AF 10505

MICROFILMED

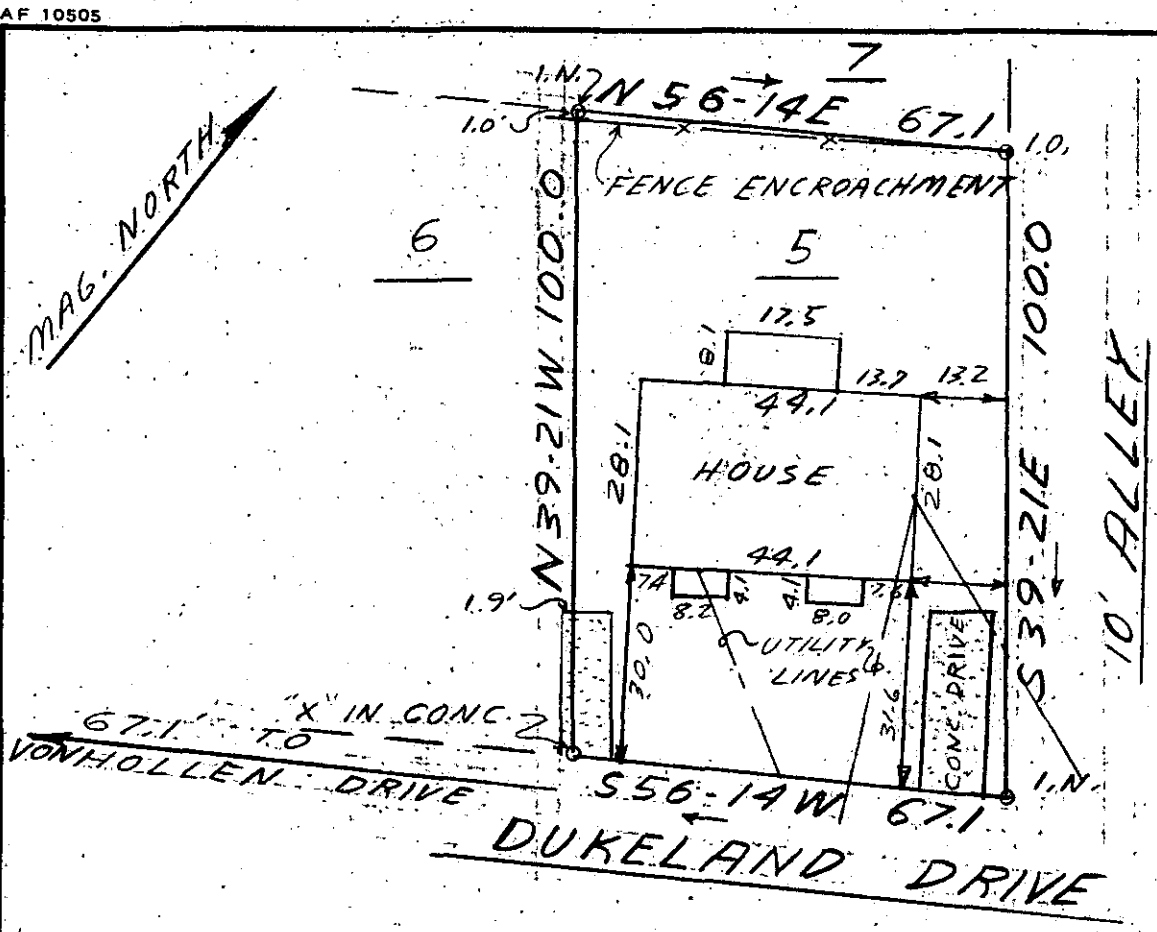

FILED
GREENVILLE CO. S.C.
OCT 2 11 PM '80
DONNIE S. TANKERSLEY
R.M.C.

This is to certify that on September 10, 1980, I surveyed the property shown on this plat, known as Lot 5 on plat of Ethyl Y. Perry Estate, recorded in the RMC Office of Greenville County in Plat Book BB on page 39, and that the property lines, walls and buildings are as shown hereon; that the building located on said lot does not encroach or project on adjacent streets or property, and that no adjacent walls or buildings encroach or project on said premises, and that no utility lines cross this property except as shown hereon. This property is not located in a designated flood hazard area.

James R Freeland

James R. Freeland RLS & PE 4781

OCT 2 1980

10499

8-G-40

167-9-5

SOUTH CAROLINA REGISTERED LAND SURVEYOR NO. 4781 JAMES RALPH FREELAND

SEAL

STATE OF SOUTH CAROLINA
GREENVILLE COUNTY

ETHYL Y. PERRY EST.
LOT 5
PROPERTY OF
RICHARD A. GANTT

FREELAND & ASSOCIATES
Engineers • Land Surveyors
GREENVILLE, S.C.

SURVEY	LT
DRAWN	J.R.F.
CHECK	MC
SCALE	1" = 30'
DATE	9-10-80
DWG. NO.	80-5636

8538 OT 2E 3.00 A4