FILED
GREENVILLE CO. S. C.
OCT 7 2 59 PM '80
DONNIE S. TANKERSLEY
R.M.C.

MICROFILMED

3.00CI
OCT 7 80 436

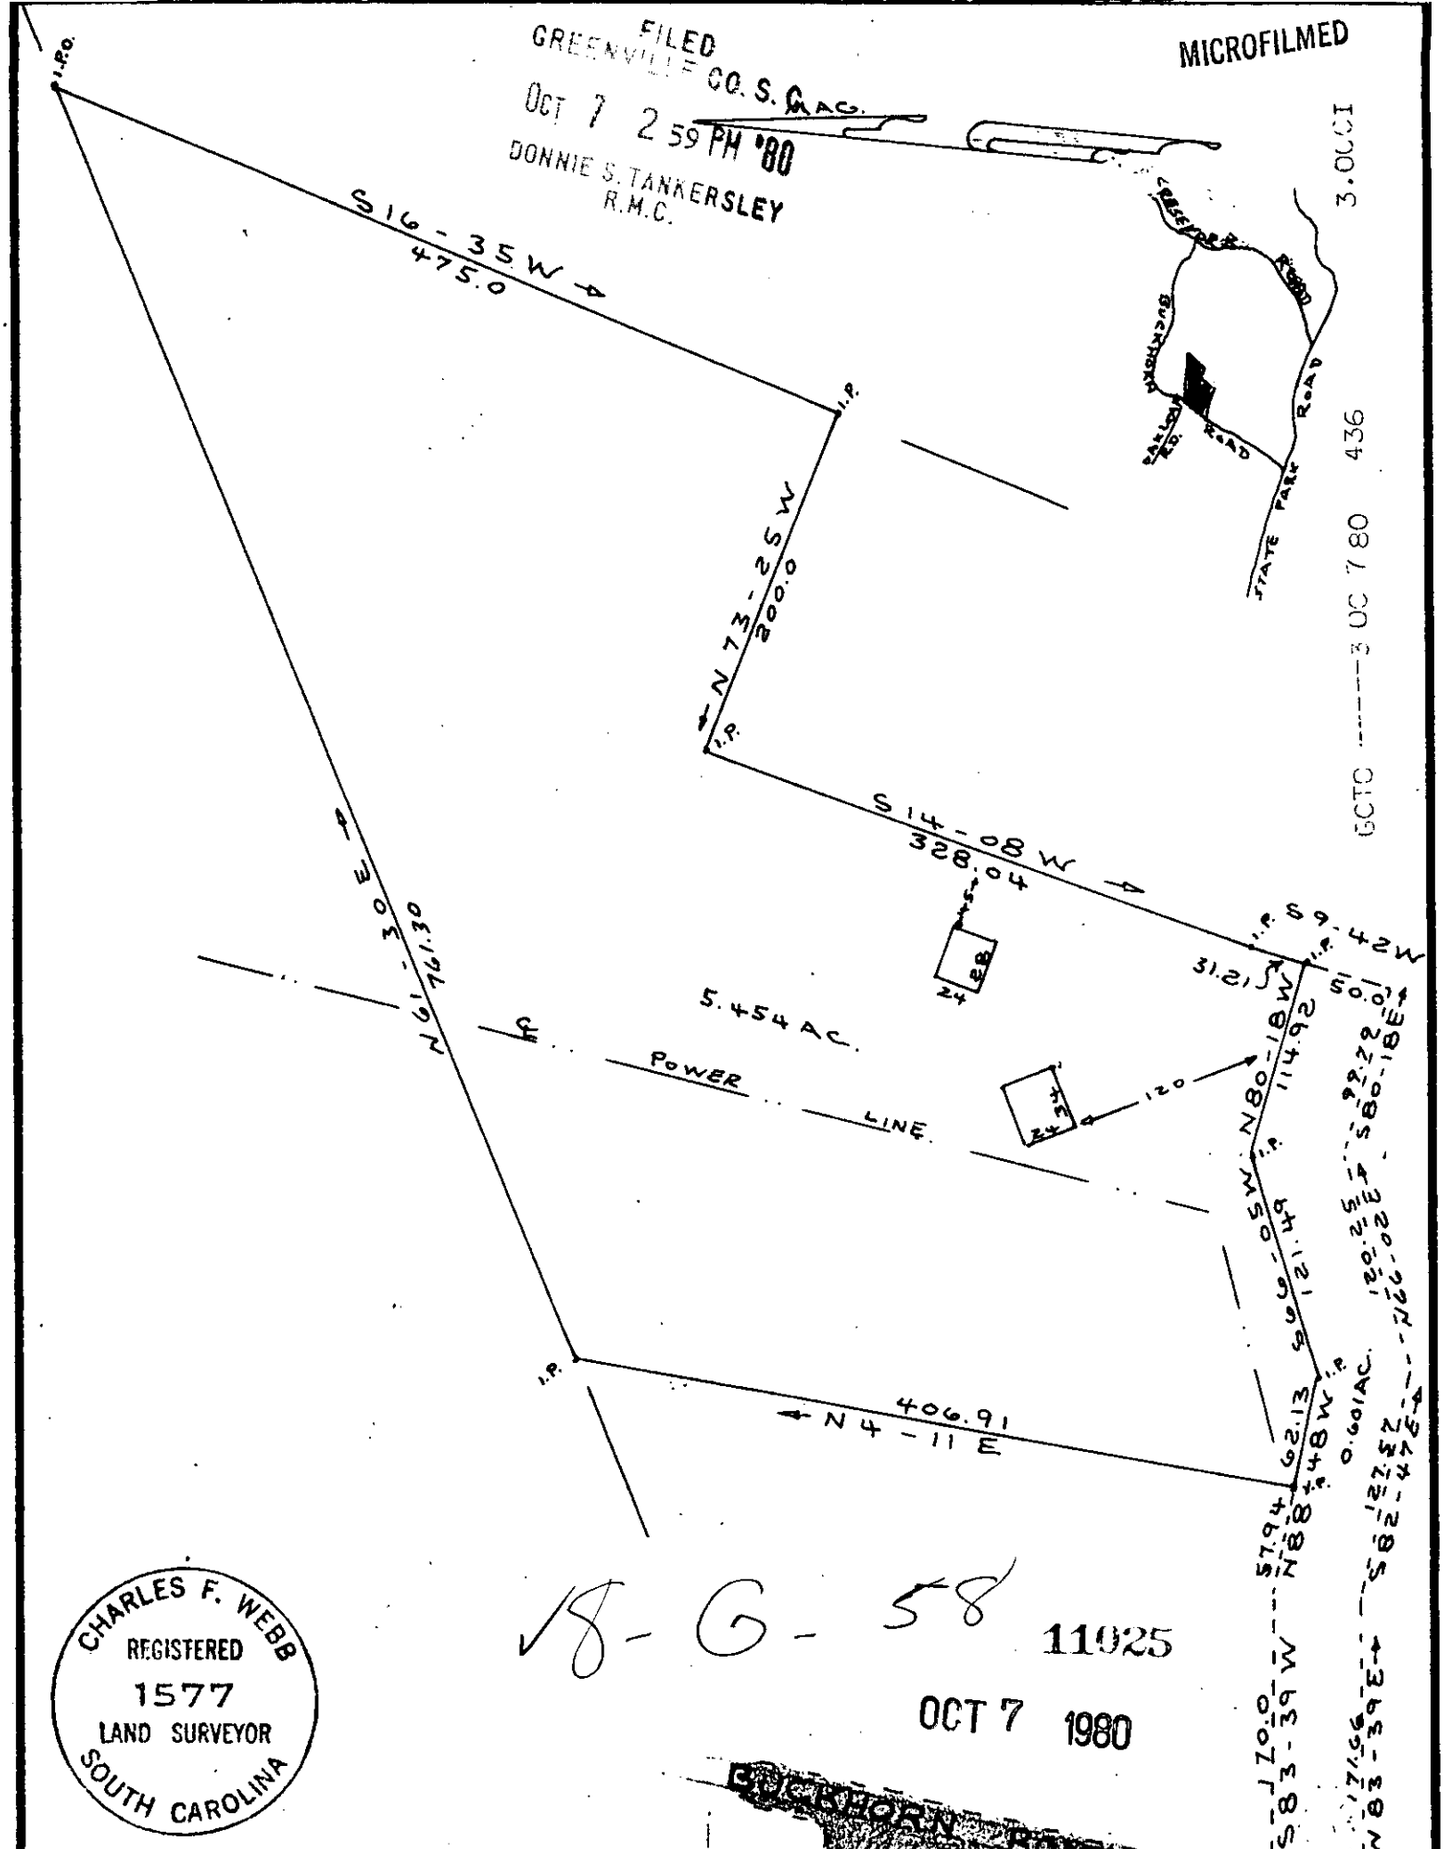

CHARLES F. WEBB
REGISTERED
1577
LAND SURVEYOR
SOUTH CAROLINA

V8-G-58

11025

OCT 7 1980

I hereby certify that on Sept. 8, 1980 I surveyed the above tract ; and that the prpperty lines, buildings and walls are as shown hereon, that no walls or buildings encroch on adjacent streets or property and no buildings or walls encroach or project on theses premises, and that the structures are not within a flood hazard area.

THIS PLAT FOR RECORDING Charles F. Webb R.L.S.

PROPERTY OF

ROBERT E. BARNETT

LINDA L. BARNETT

NEAR THE CITY OF GREENVILLE

GREENVILLE COUNTY S. C.

WEBB SURVEYING & MAPPING CO.

SCALE 1" = 100' SEPT 1980