AF 10505

MICROFILMED

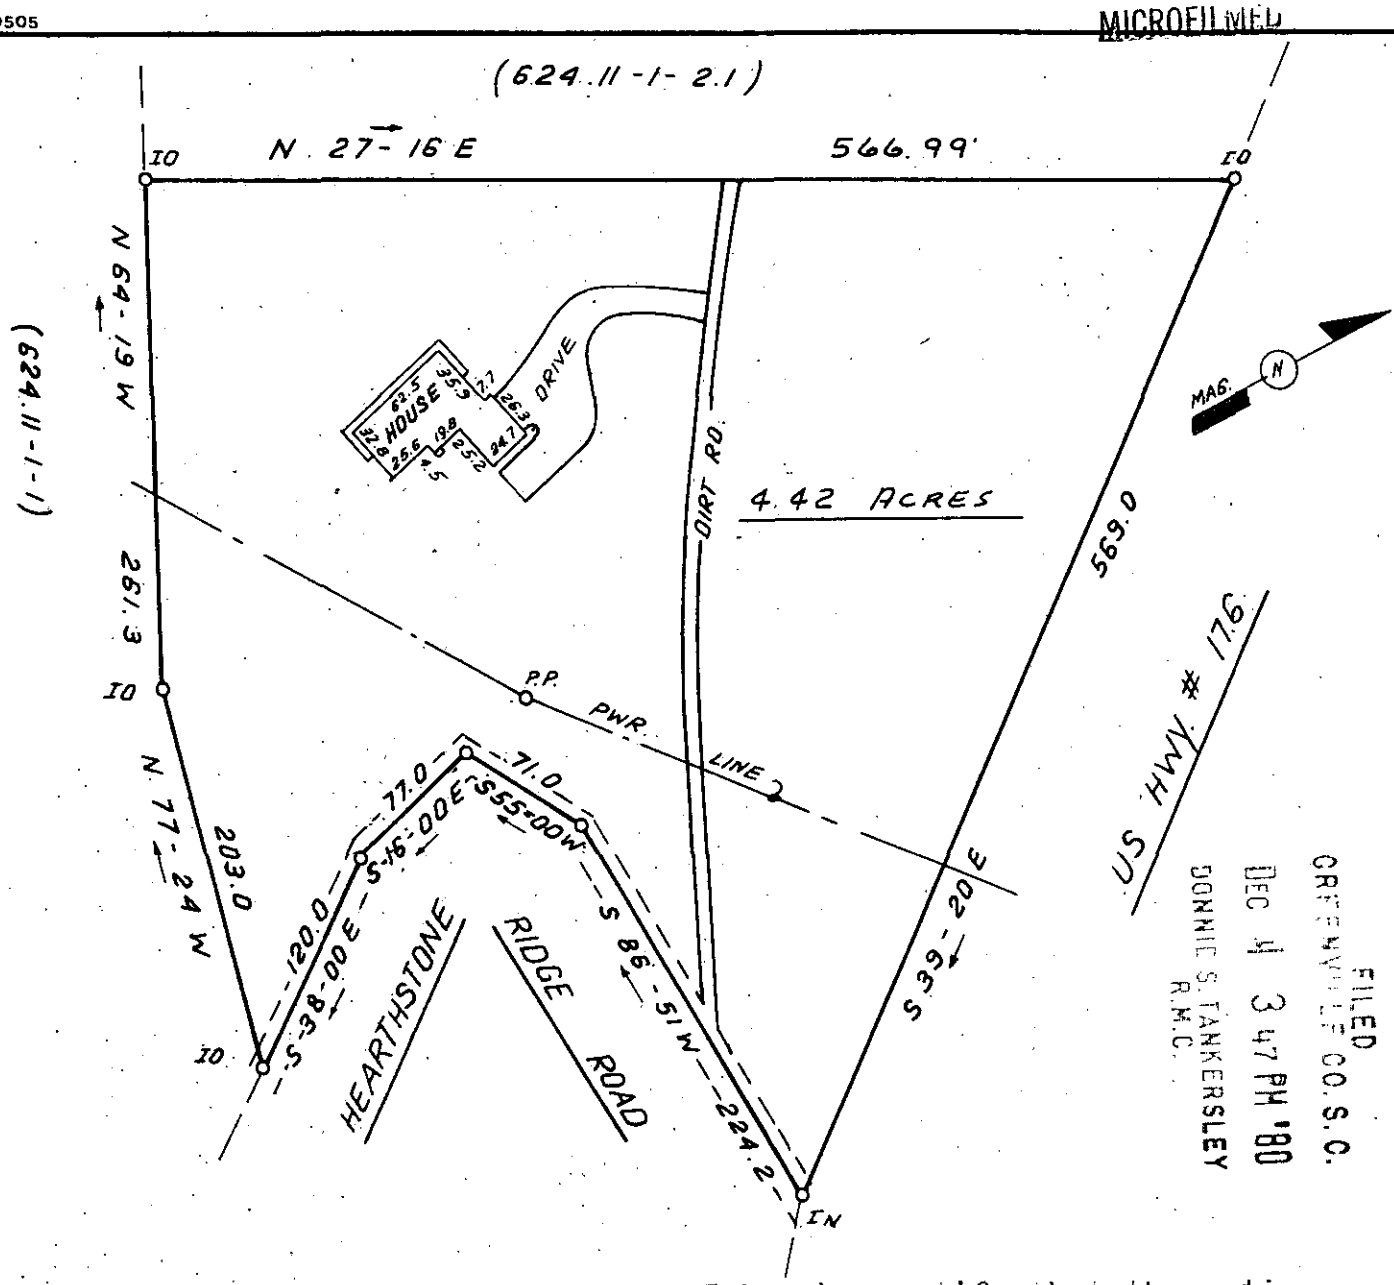

FILED
GREENVILLE CO. S.C.
DEC 4 3 47 PM '80
DONNIE S. TANKERSLEY
R.M.C.

I hereby certify that the ratio of precision of the field survey is 1/5,000 as shown hereon and the area was determined by DMD Method.

James R. Freeland RLS & PE 4781

16961

DEC 4 1980

8-9-26

GCTO ----3 DE 4 80

TAX BLOCK BOOK 624.11-1-2.2

897

SOUTH CAROLINA REGISTERED LAND SURVEYOR NO. 4781 JAMES RALPH FREELAND

SEAL

STATE OF SOUTH CAROLINA
GREENVILLE COUNTY

PROPERTY OF

DOUGLAS H. RUSSELL

G. ELLA RUSSELL

FREELAND & ASSOCIATES
Engineers • Land Surveyors

GREENVILLE, S.C.

SURVEY	D.C.H.
DRAWN	B.R.
CHECK	M.C.
SCALE	1" = 100'
DATE	NOV. 21. 80.
DWG. NO.	5947

OCI