AF 10505

MICROFILMED

FILED
GREENVILLE CO. S. C.
JAN 5 3 52 PM '81
DONNIE S. TANKERSLEY
R.M.C

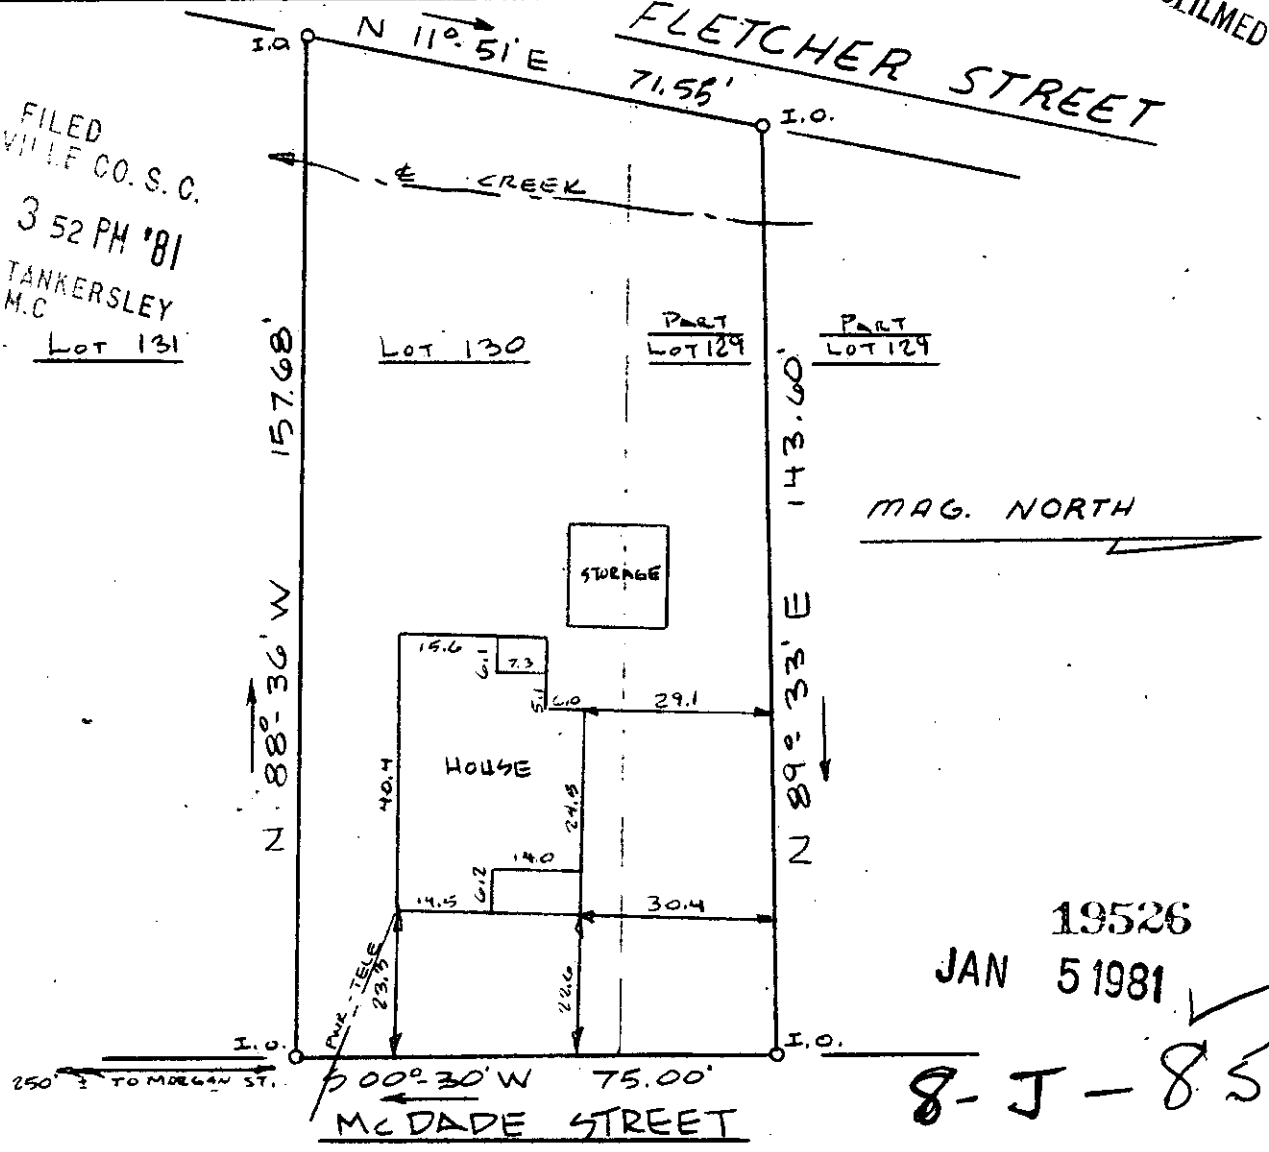

19526
JAN 5 1981

8-J-85

This is to certify that on December 30, 1980, I surveyed the property shown on this plat, known as Part Lot 129 and Lot 130 on plat of City View, recorded in the RMC Office of Greenville County in plat book A on page 461, and that the property lines, walls and buildings are as shown hereon; that the building located on said property does not encroach or project on adjacent streets or property, and that no adjacent walls or buildings encroach or project on said premises, and that no utility lines cross this property except as shown hereon. This property is not located in a designated flood hazard area.

James R. Freeland
James R. Freeland RLS & PE 4781

36-11-7

SOUTH CAROLINA REGISTERED LAND SURVEYOR NO. 4781 JAMES RALPH FREELAND

SEAL

STATE OF SOUTH CAROLINA
GREENVILLE COUNTY

CITY VIEW

PART LOT 129 & LOT 130

PROPERTY OF

WILLARD LOUIS BEAM
EARLINE BEAM

FREELAND & ASSOCIATES
Engineers • Land Surveyors
GREENVILLE, S.C.

SURVEY	FL JL
DRAWN	FL
CHECK	MC
SCALE	1" = 30'
DATE	12/30/80
DWG. NO.	80-605

PRINT MACHINE INC.