REF: DEED BOOK 126 PAGE 280
RECORDED IN R.M.C. OFFICE
GREENVILLE COUNTY, S. C.

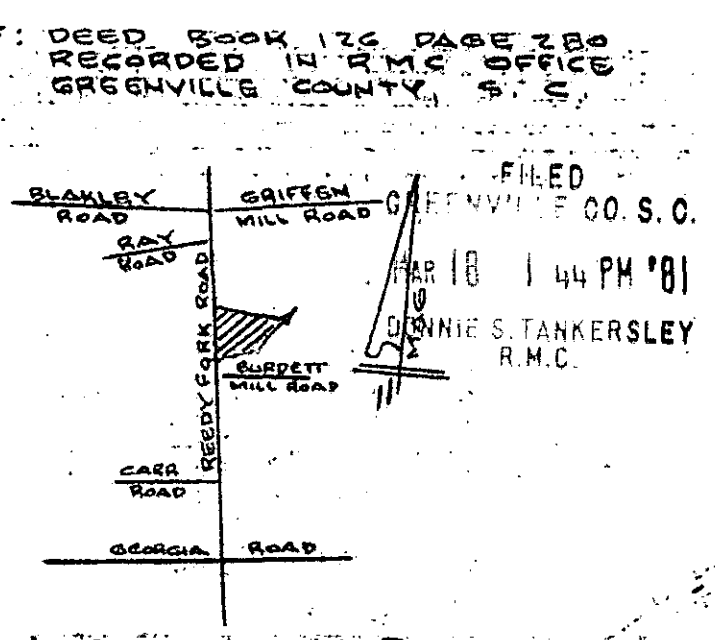

LOCATION MAP
NO SCALE

FILED
GREENVILLE CO. S. C.
MAR 18 1 44 PM '81
DONNIE S. TANKERSLEY
R.M.C.

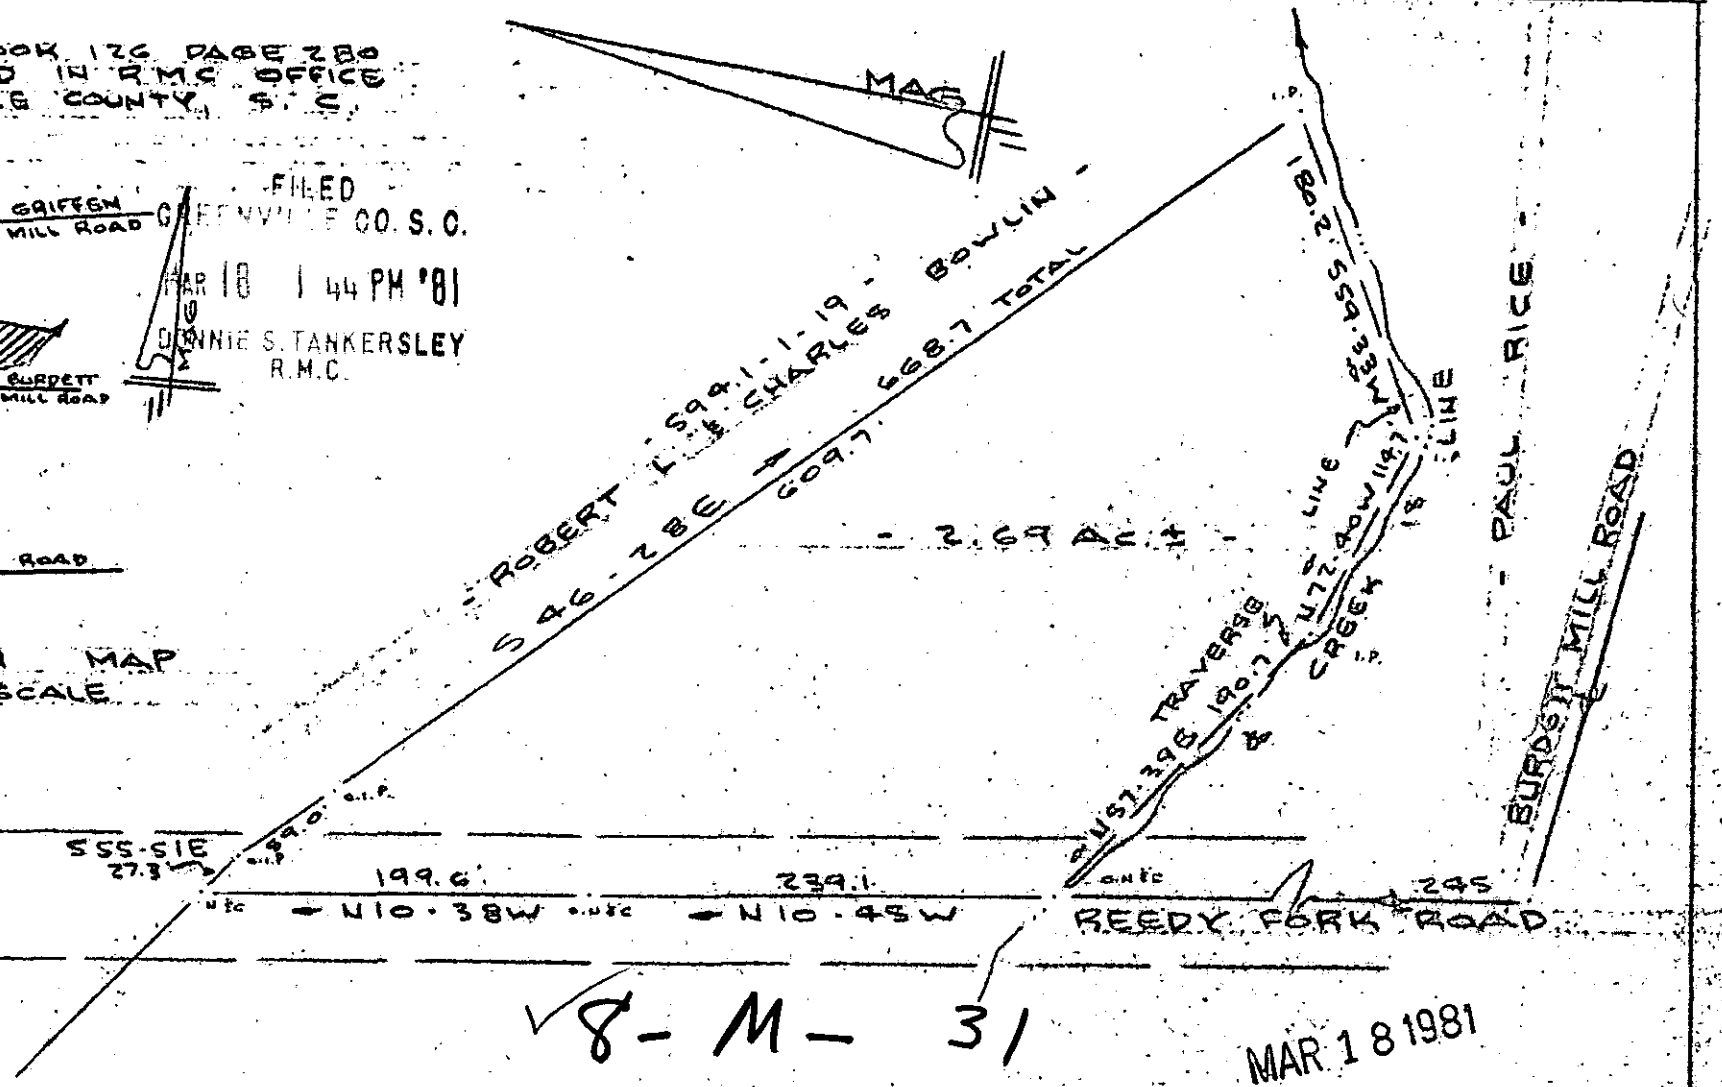

8-M-31

MAR 18 1981

26095

SURVEY FOR
ENDA K. AGEE
GREENVILLE COUNTY S. C.
SCALE: 1" = 100' 27 FEB 1901

I Certify That The Ratio Of Precision Of The Field Survey Is 1/4000 As Shown Hereon And That The Area Determined By D.M.D. Method Of Area Calculations.

CAROLINA SURVEYING CO.
112 MANLY ST.
GREENVILLE, S. C.

R. B. Bruce

PT. 594.1-1-17

GCTO ----3 MR18 81 332

3.00CI

235/18