AF 10505

FILED
GREENVILLE CO. S.C.
APR 16 1 09 PM '81
DONNIE S. TANKERSLEY
R.M.C.

MICROFILMED

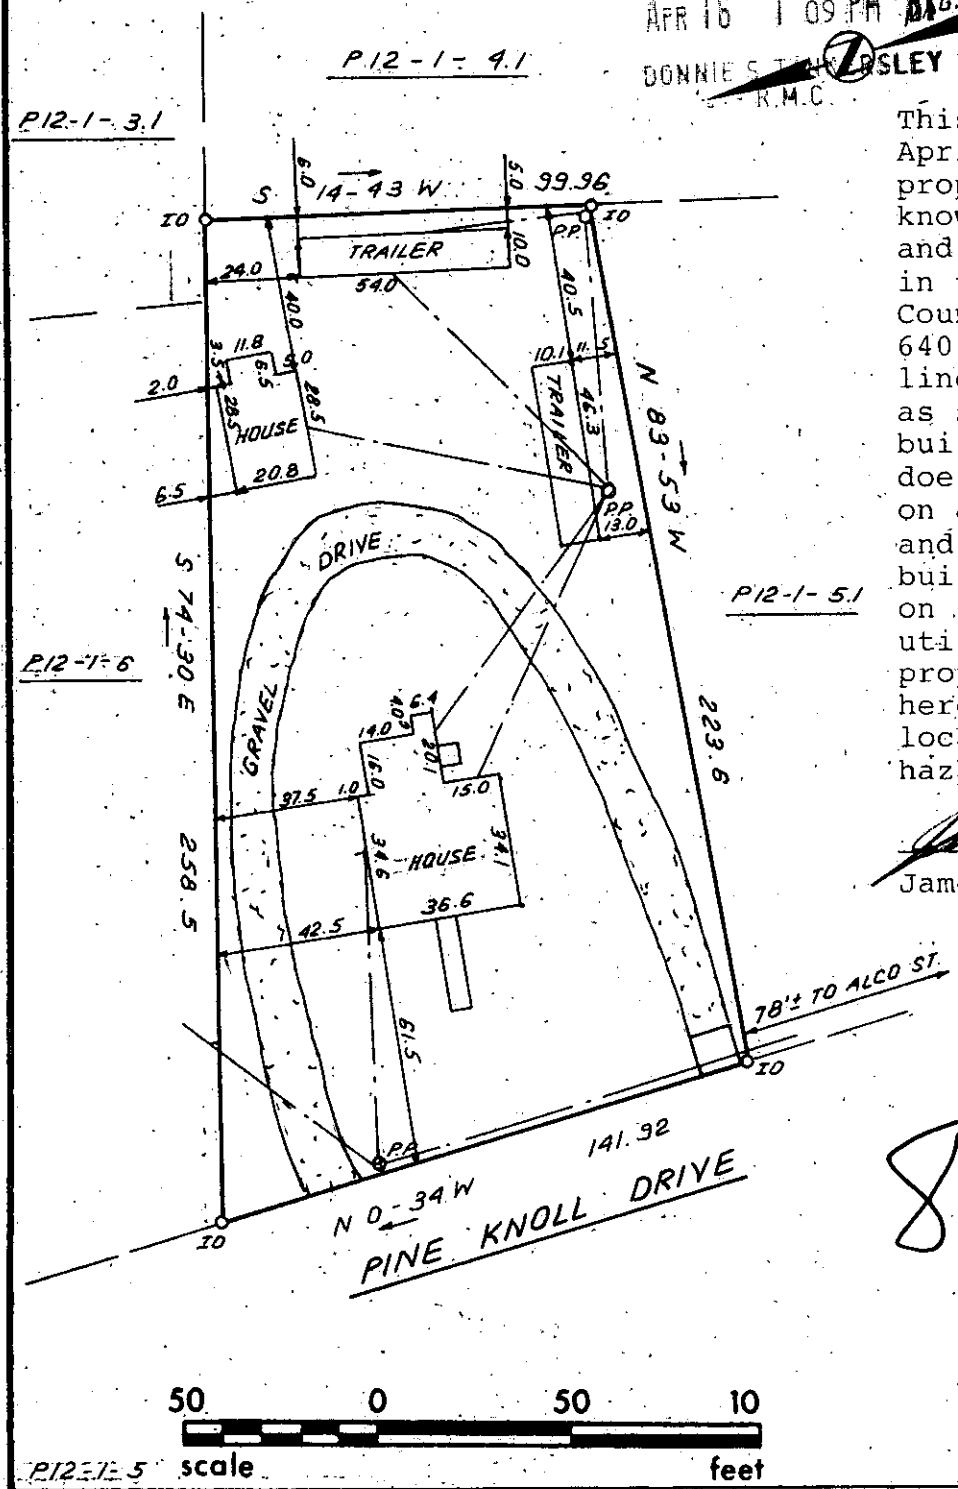

This is to certify that on April 15, 1981, I surveyed the property shown on this plat, known as Property of Herman M. and Laura C. Hunger, recorded in the RMC Office of Greenville County in Deed Book 958 on Page 640, and that the property lines, walls and buildings are as shown hereon; that the building located on said lot does not encroach or project on adjacent streets or property, and that no adjacent walls or buildings encroach or project on said premises, and that no utility lines cross this property except as shown hereon. This property is not located in a designated flood hazard area.

James R. Freeland

James R. Freeland RLS & PE 4781

8 M-95

APR 16 1981

29160

SOUTH CAROLINA REGISTERED LAND SURVEYOR NO. 4781 JAMES RALPH FREELAND

SEAL

STATE OF SOUTH CAROLINA
GREENVILLE COUNTY

PROPERTY OF
ROBERT W. MOUNCE
NELL E. MOUNCE

FREELAND & ASSOCIATES
Engineers • Land Surveyors
GREENVILLE, S.C.

SURVEY	DCH & LT
DRAWN	BR
CHECK	MC
SCALE	1" = 50'
DATE	APRIL 15.81
DWG. NO.	6377

SCTO --- 1 AP16 81 012 3.00CI

PRINT MACHINE INC.