MICROFILMED

REF: PLAT OF PROPERTY OF
GEO. W. ARNOLD BY
W. J. RIDDLE DATED
AUG 27, 1936

FILED
GREENVILLE CO. S.C.
MAY 22 10 57 AM '81
DONNIE S. TANKERSLEY
R.M.C.

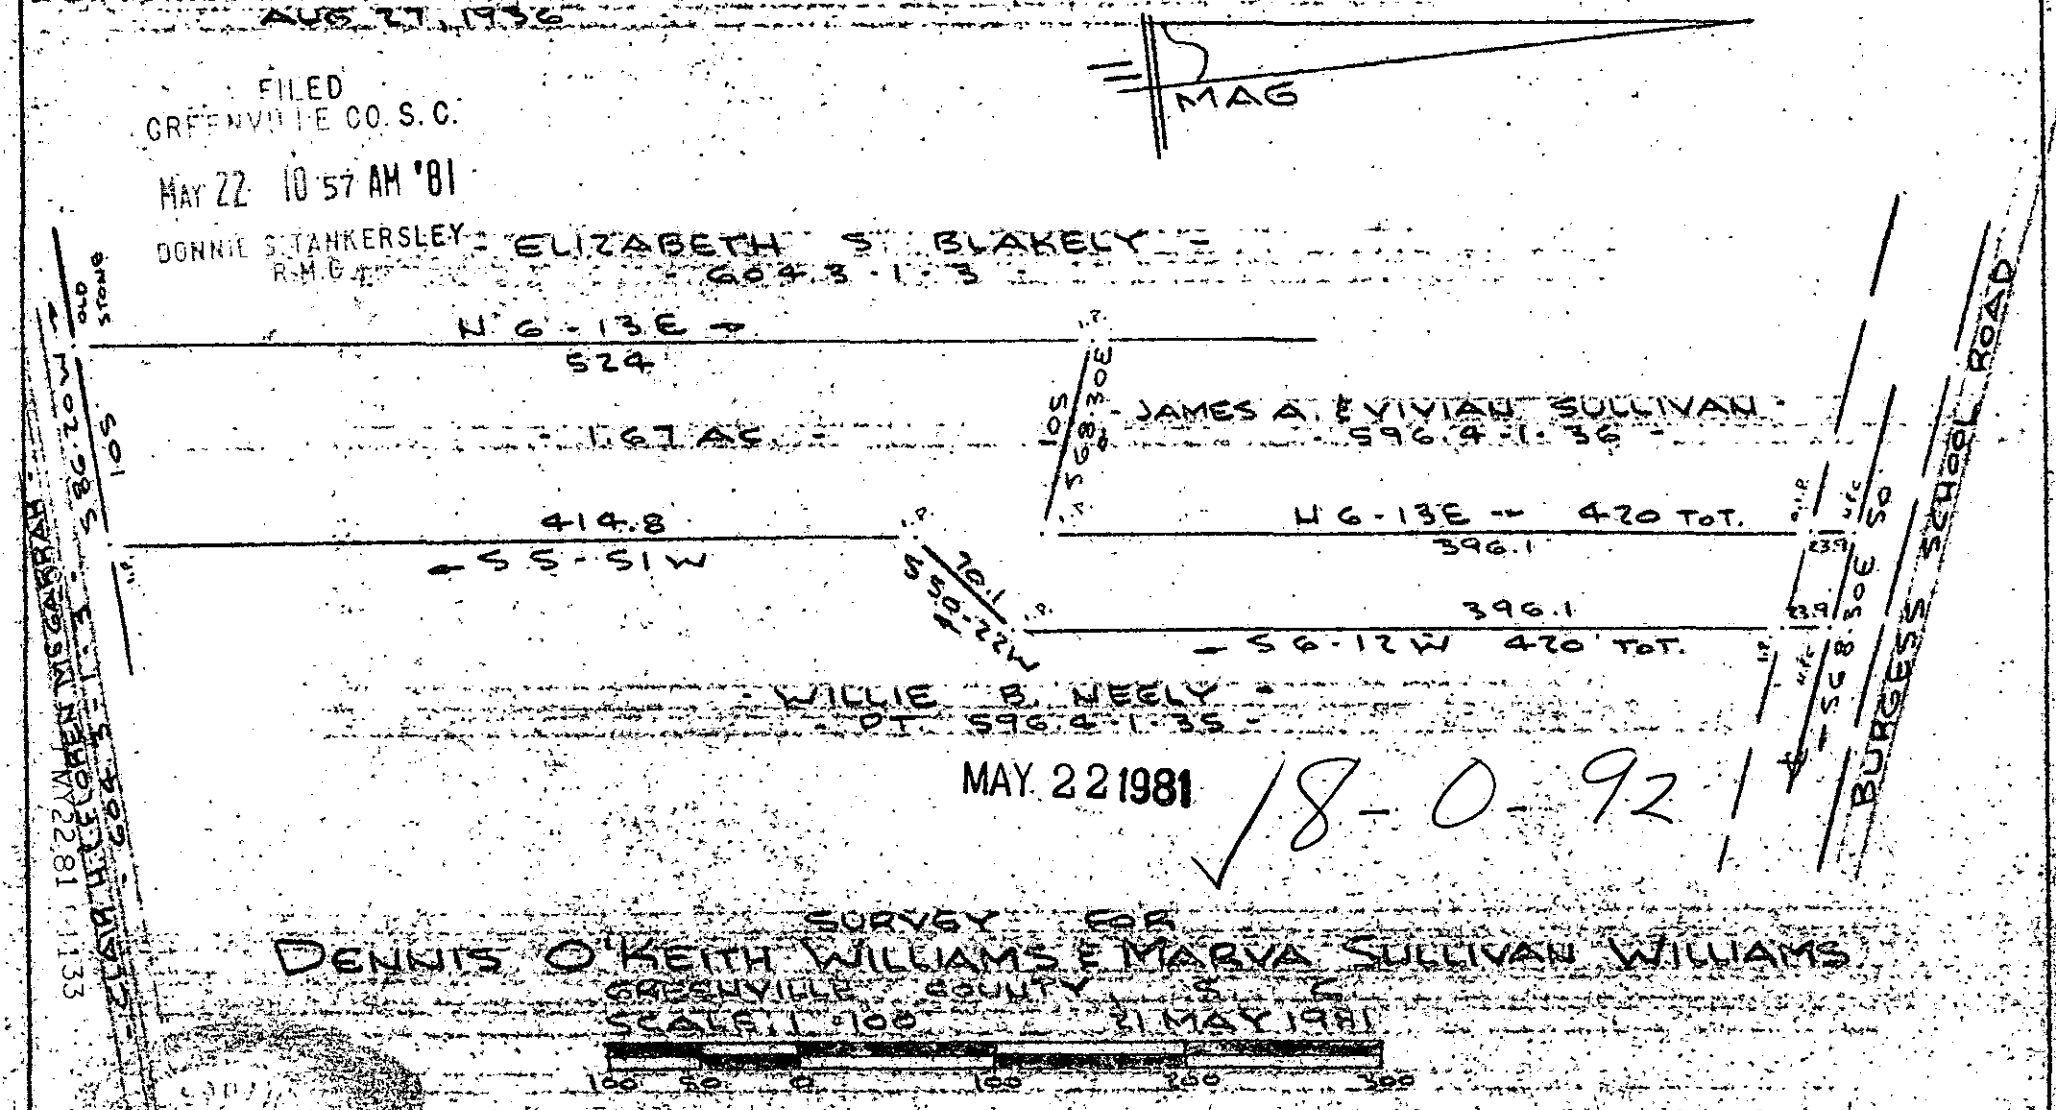

MAY 22 1981

18-0-92

SURVEY FOR
DENNIS O'KEITH WILLIAMS & MARVA SULLIVAN WILLIAMS
GREENVILLE COUNTY S. C.
SCALE 1"=100' 21 MAY 1981

100 50 0 100 200 300

32578

I Certify That The Ratio Of Precision Of The Field Survey Is 1/5,000+ As Shown Hereon And That The Area Determined By D.M.D. Method Of Area Calculations.

R. B. Brull

CAROLINA SURVEYING CO.
112 MANLY ST.
GREENVILLE, S.C.

PT. 596.4-1-35

236/56

MAY 22 81 1133