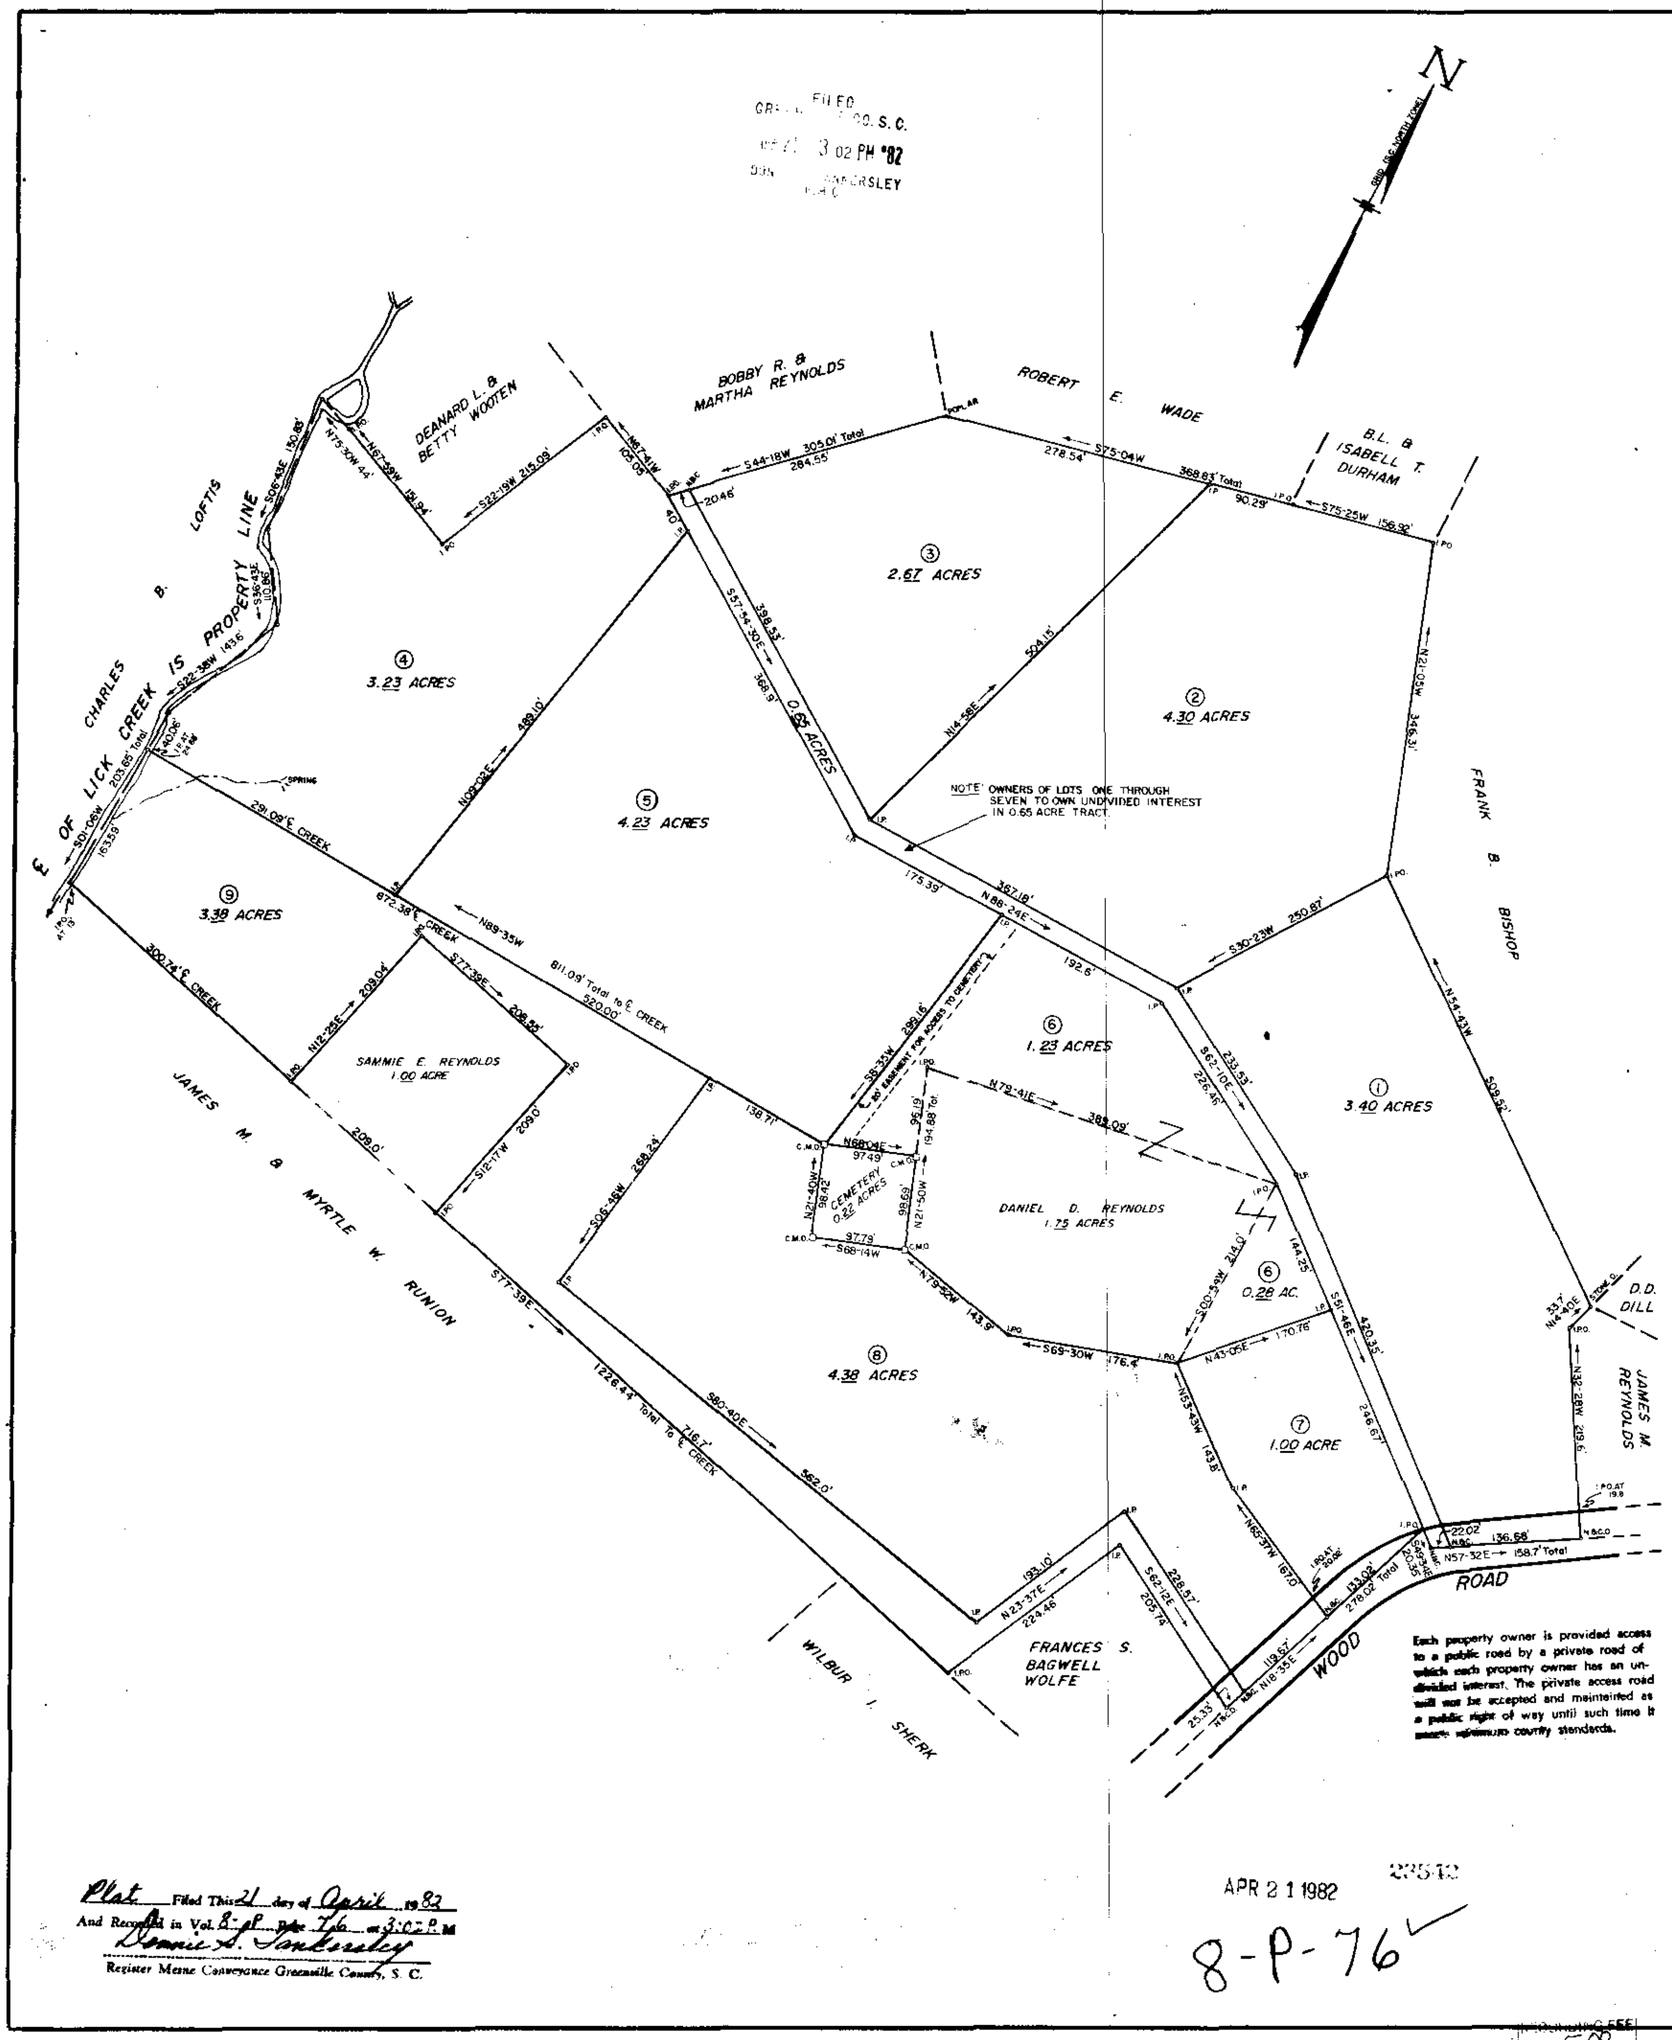

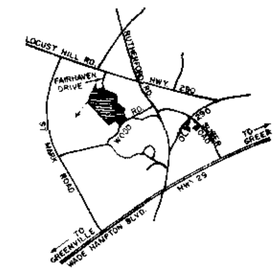

LOCATION MAP N/S

FINAL PLAT

CERTIFICATE OF OWNERSHIP AND DEDICATION

The undersigned hereby acknowledge that we are the owners of the property shown and described hereon and that I we hereby adopt this plat. I establishes within our free consent and that we establish the minimum building restriction lines and hereby dedicate to public use as roads, streets, and easements forever all areas shown or indicated on said plat.

4 13 82 Signed Lucile S Reynolds

Signed

Signed

Signed

CERTIFICATE OF ACCURACY

I, C.O. RIDDLE certify that this plat was drawn by me (drawn under my supervision) from an actual survey made under my supervision; from an actual survey made by me; deed description recorded in Book ___ Page ___ Book ___ Page ___ etc.); other; that the error of closure as calculated by latitudes and departures is 1/5,000; that the boundaries not surveyed are shown as broken lines plotted from information found in Book ___ Page ___; that this plat was prepared in accordance with the Greenville County Subdivision Regulations as adopted.

4/12/82
DATE

C. O. Riddle
PROFESSIONAL ENGINEER OR LAND SURVEYOR

S.C. Registration No. 1347

CERTIFICATE OF APPROVAL FOR RECORDING

I hereby certify that the subdivision plat shown herein has been found to comply with the Subdivision Regulations for Greenville County, S.C. (the "Regulations"), South Carolina, adopted, as amended to date, rules of the Greenville County Planning Commission, Greenville County, South Carolina, and that this plat is approved for recording in the office of the Greenville County Register of Mesne Conveyances.

4/21/82

R. J. Tabor
DIRECTOR OF PLANNING
GREENVILLE COUNTY PLANNING COMMISSION

SUMMARY

FILE NUMBER

82-111

SURVEY FOR

LUCILE S. REYNOLDS

LUCILE S. REYNOLDS
OWNER

C.O. RIDDLE
SURVEYOR

NO. OF ACRES: 28.75 MILES OF NEW ROAD: 0

NO. OF LOTS: 9 DATE: 4/12/82

ZONE: NONE

100 50 0 100 200 300
SCALE: 1" = 100'

Plat Filed This 21 day of April 1982
And Recorded in Vol. 8-P Page 76 at 3:02 P.M.
Dennis S. Sanderlin
Register Mesne Conveyance Greenville County, S. C.

APR 21 1982

8-P-76

PAID $ 5.00