FILED
GREENVILLE CO. S. C.
OCT 2 4 34 PH '81
DONNIE S. TANKERSLEY
R.M.C

MICROFILMED

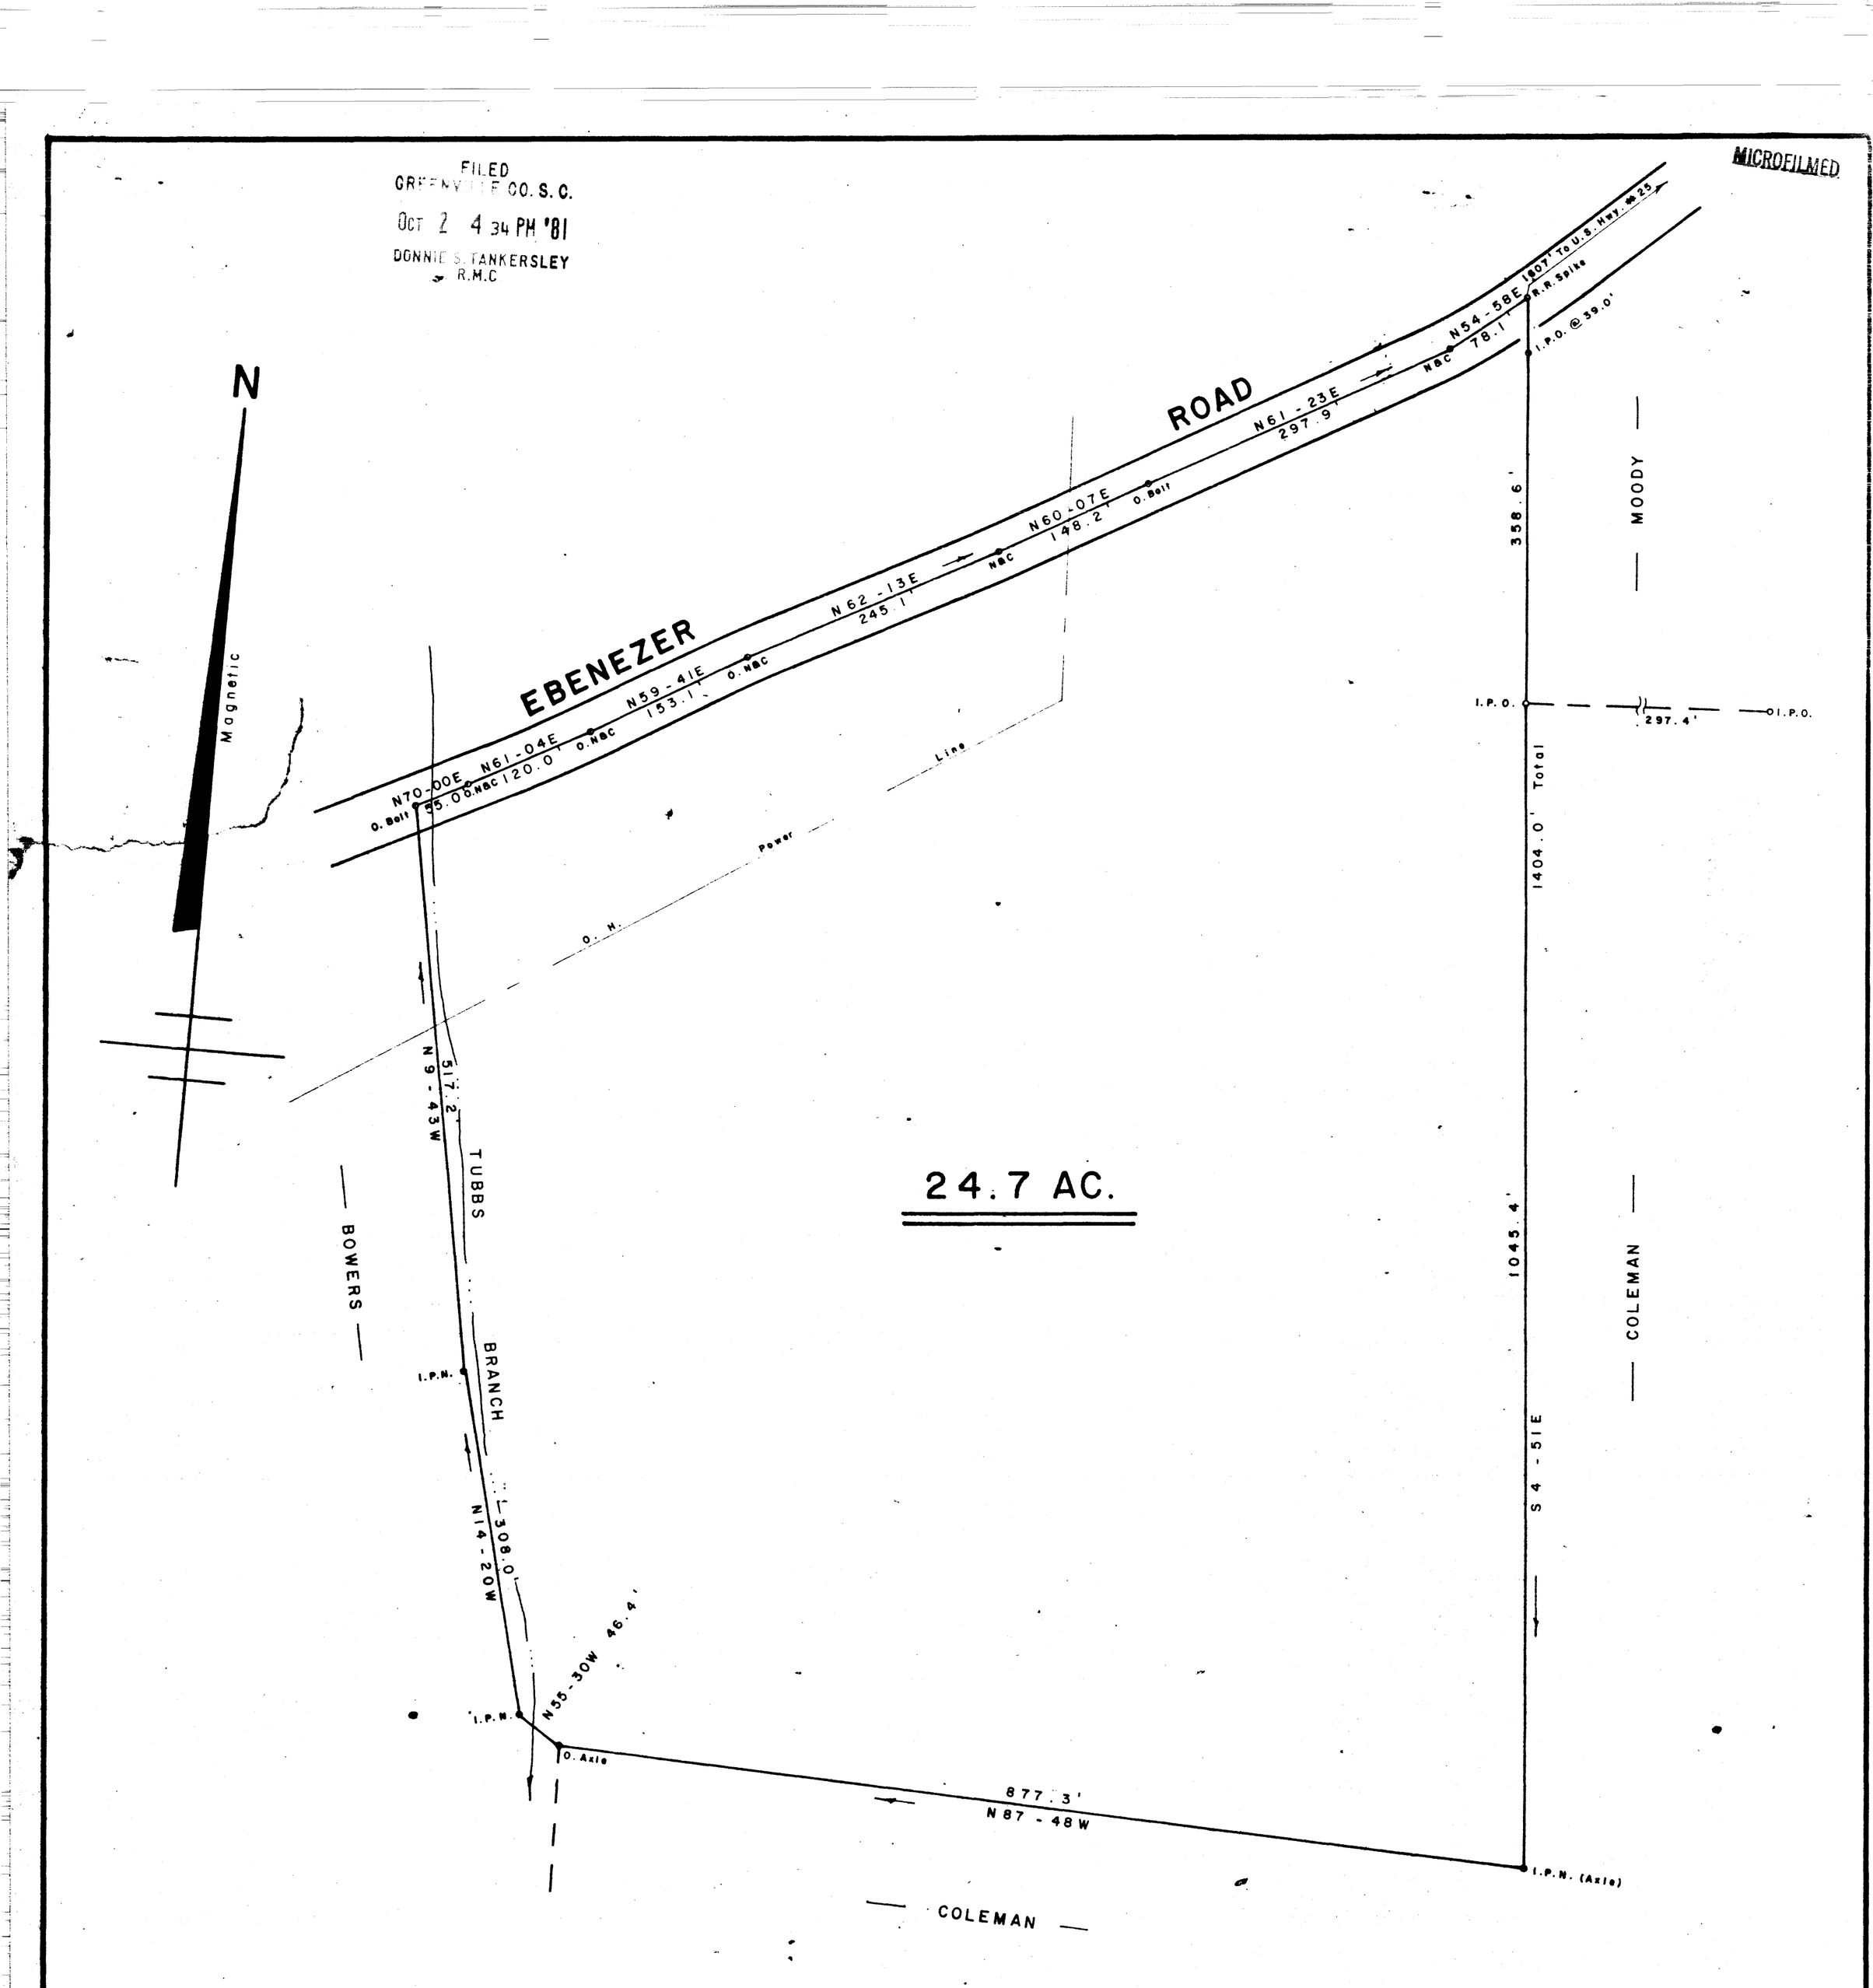

24.7 AC.

SURVEY FOR

JOE C. McKINNEY

NEAR TRAVELERS REST GREENVILLE CO.
SOUTH CAROLINA
SEPTEMBER 24, 1981

8460

8-U-4

OCT 2 1981

SCALE : 1" = 100'
100 50 0 100 200 300

F.B. 58

503.3 - 1 - 8

I Hereby Certify That The Ratio Of Precision Of The Field Survey Is 1/5000 As Shown Hereon And The Area Was Determined By D.M.D. Method.

Jeffery M. Plumblee R.L.S. No. 7881

WILLIAMS & PLUMBLEE, INC.
ENGINEERING AND LAND SURVEYING
15 S. MAIN STREET
TRAVELERS REST, S. C. 29690
PHONE: (803) 834-7966
JEFFERY M. PLUMBLEE R.L.S.

OCT 2 --- 1 OC 2 81 1142