AF 10505

MICROFILMED

This is to certify that on October 28, 1981, I surveyed the property shown on this plat, known as Lot 151 on plat of Mills Mill. recorded in the RMC Office of Greenville County in Plat Book GG on page 61, and that the property lines, walls and buildings are as shown hereon; that the building located on said lot does not encroach or project on adjacent streets or property, and that no adjacent walls or buildings encroach or project on said premises, and that no utility lines cross this property except as shown hereon. This property is not located in a designated flood hazard area.

James R. Freeland

James R. Freeland RLS & PE 4781

FILED
GREENVILLE CO. S. C.
OCT 30 4 30 PM '81
DONNIE S. TANKERSLEY
R.M.C.

10865

8-W-39

OCT 30 1981

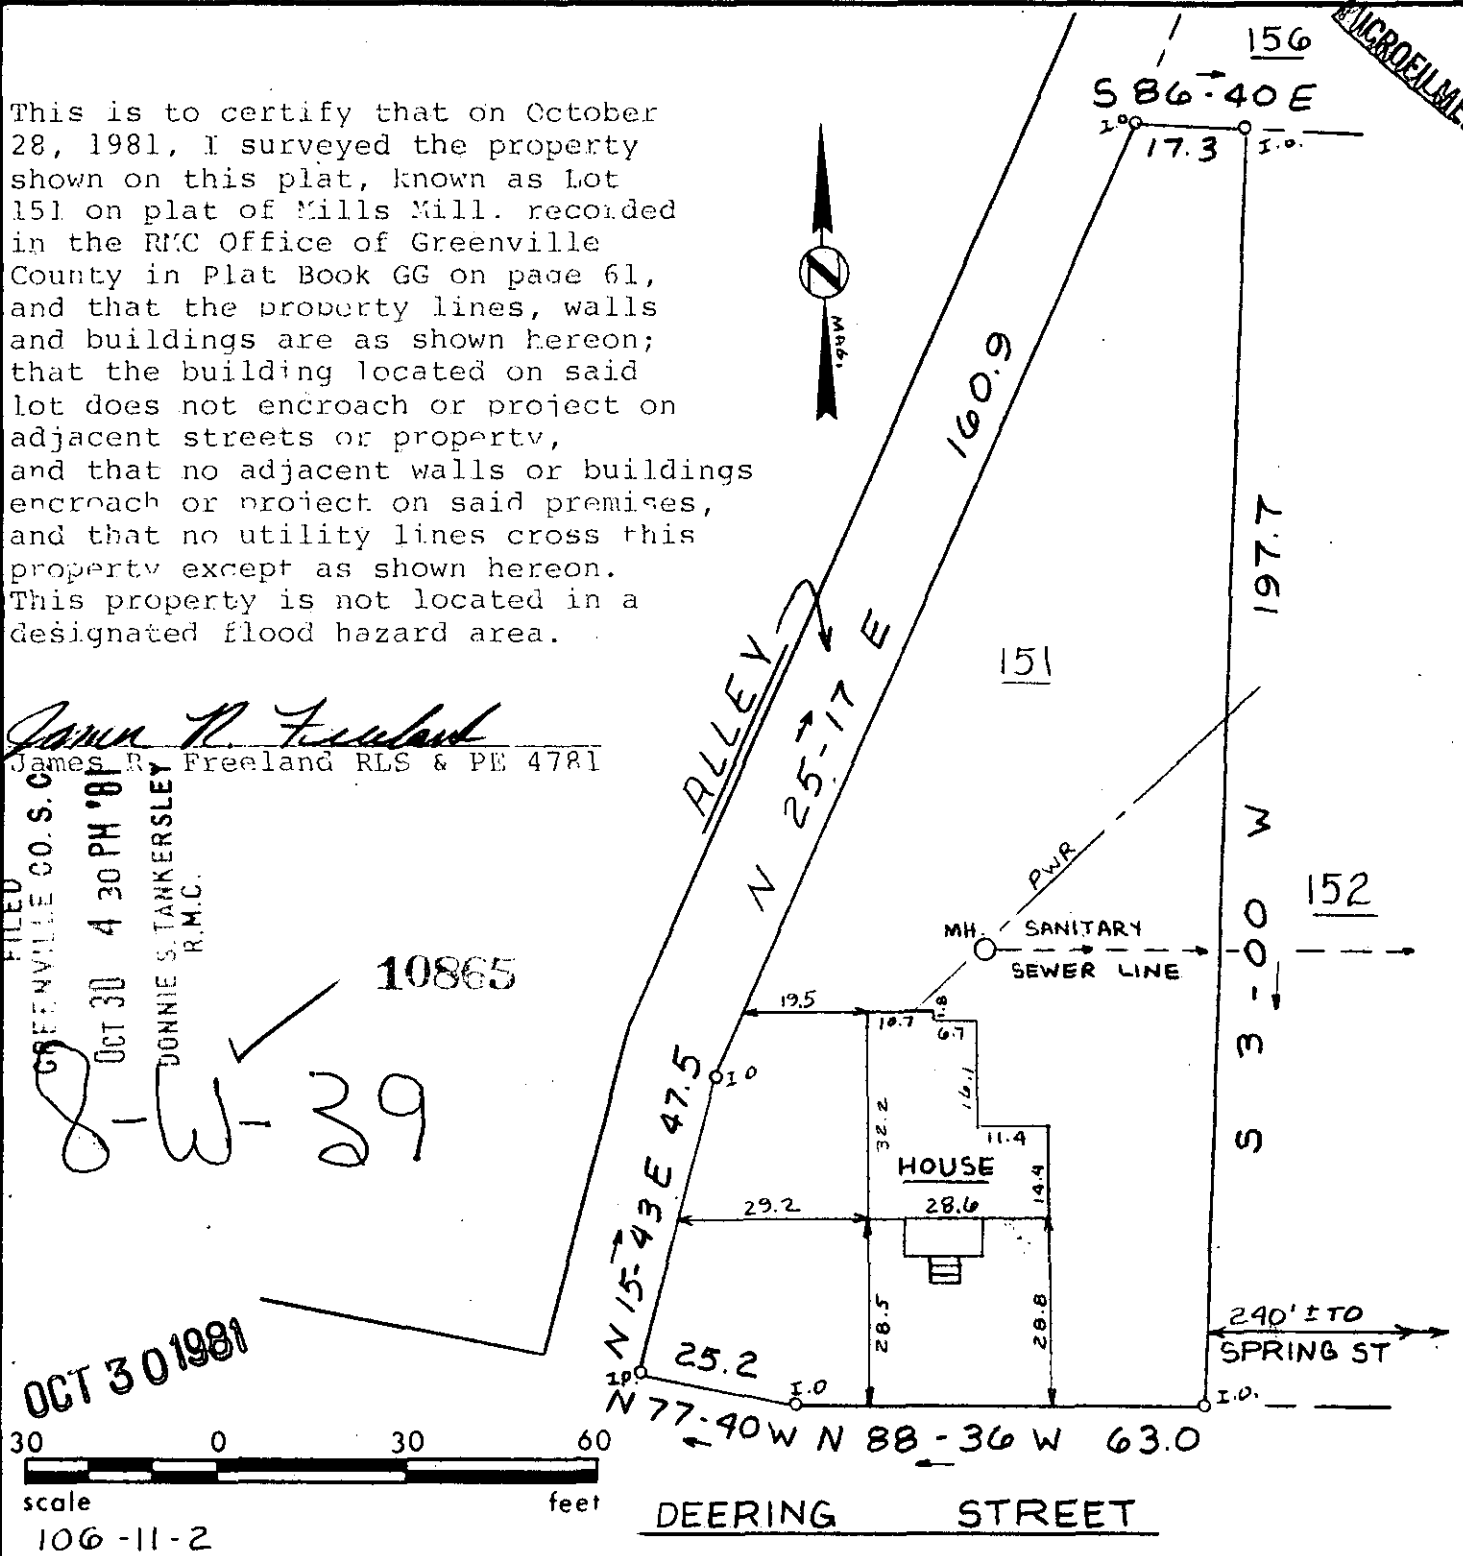

30 0 30 60
scale feet

106-11-2

SOUTH CAROLINA REGISTERED LAND SURVEYOR No. 4781 JAMES RALPH FREELAND

SEAL

STATE OF SOUTH CAROLINA
GREENVILLE COUNTY

MILLS MILL
LOT 151
PROPERTY OF
ROBERT L. FOSTER
ALEDA ~~GOHO~~ FOSTER

9 OCT 30 81

FREELAND & ASSOCIATES
Engineers • Land Surveyors
GREENVILLE, S.C.

SURVEY	LT
DRAWN	KS
CHECK	MLC
SCALE	1" = 30'
DATE	10-28-81
DWG. NO.	6995 3.00CD

PRINT MACHINE INC.