MICROFILMED

PIGEON POINT
WATER & SEWER IN ST R/W

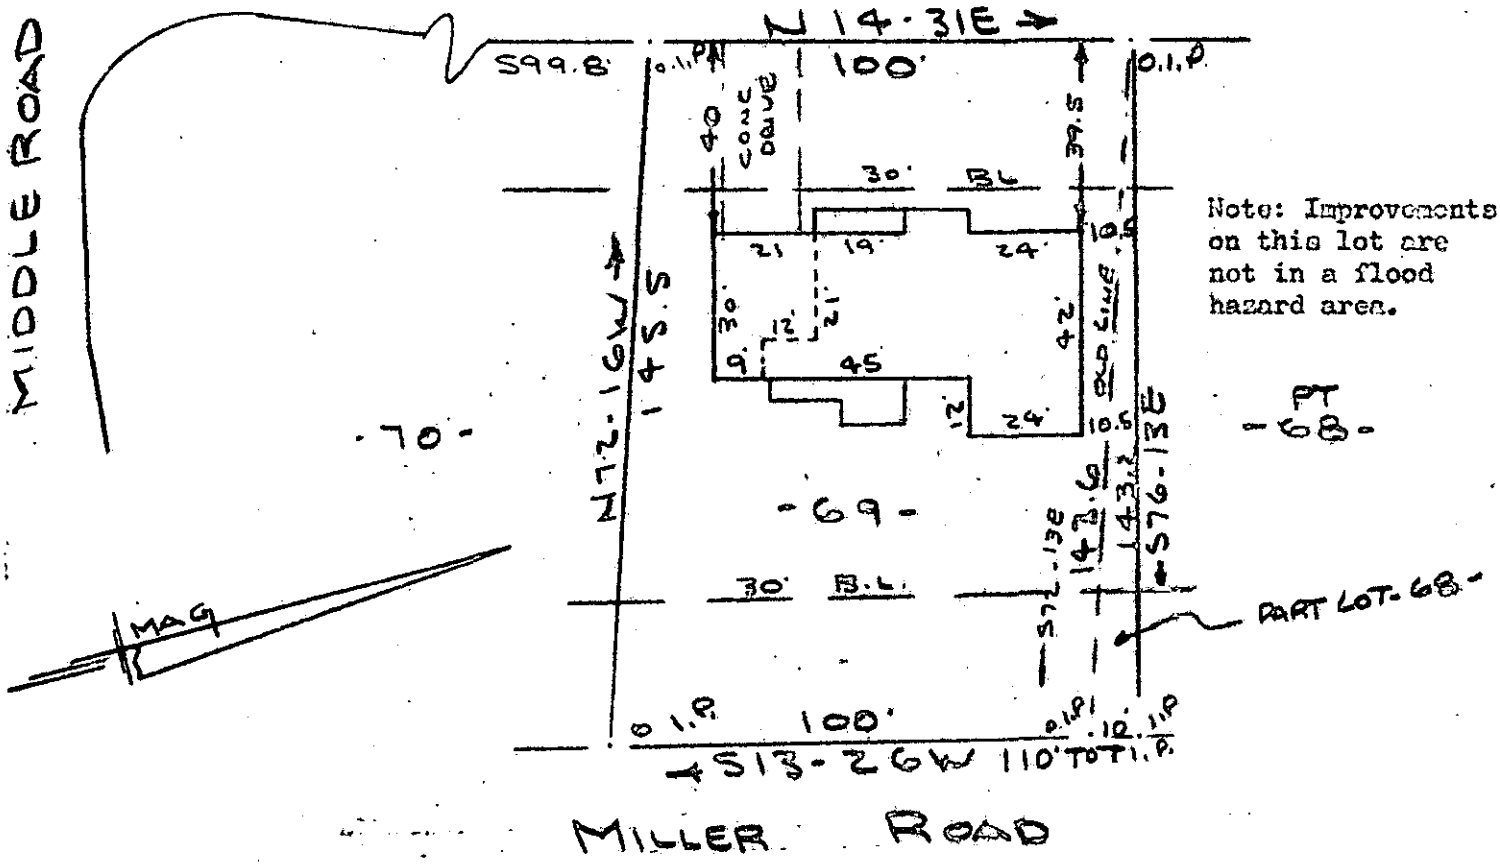

MILLER ROAD

PROPERTY OF
WILLIAM L. ROGERS & JEAN O. ROGERS
MAULDIN S.C.
SCALE 1" = 40' 29 OCT 1981

This is to certify that on the 29th day of October, 1981, I surveyed the property shown on this plat, being known as lot 69 & pt. 68 on plat of SECTION 7 FORRESTER WOODS and recorded in the RMC Office Greenville County, S. C., in Plat Book " P " at Pages 21 & 22; and that the property lines, walls and buildings are as shown hereon, and that the walls and buildings located on said lot do not encroach or project on adjacent street or property, and that no adjacent walls or buildings encroach or project on said premises, and no power lines cross this property except as shown hereon.

NOV 2 1981

10983

8-W-44

FILED
GREENVILLE CO. S.C.
NOV 2 12 02 PM '81
DONNIE S. TANKERSLEY
R.M.C.

R. B. Bruce
R. B. Bruce, RLS #1952

CAROLINA SURVEYING CO.
OCT 1982 NO 2 81 071 3.00CD
Greenville, S. C.

59/58 M9.1-1-164 14587