MICROFILMED

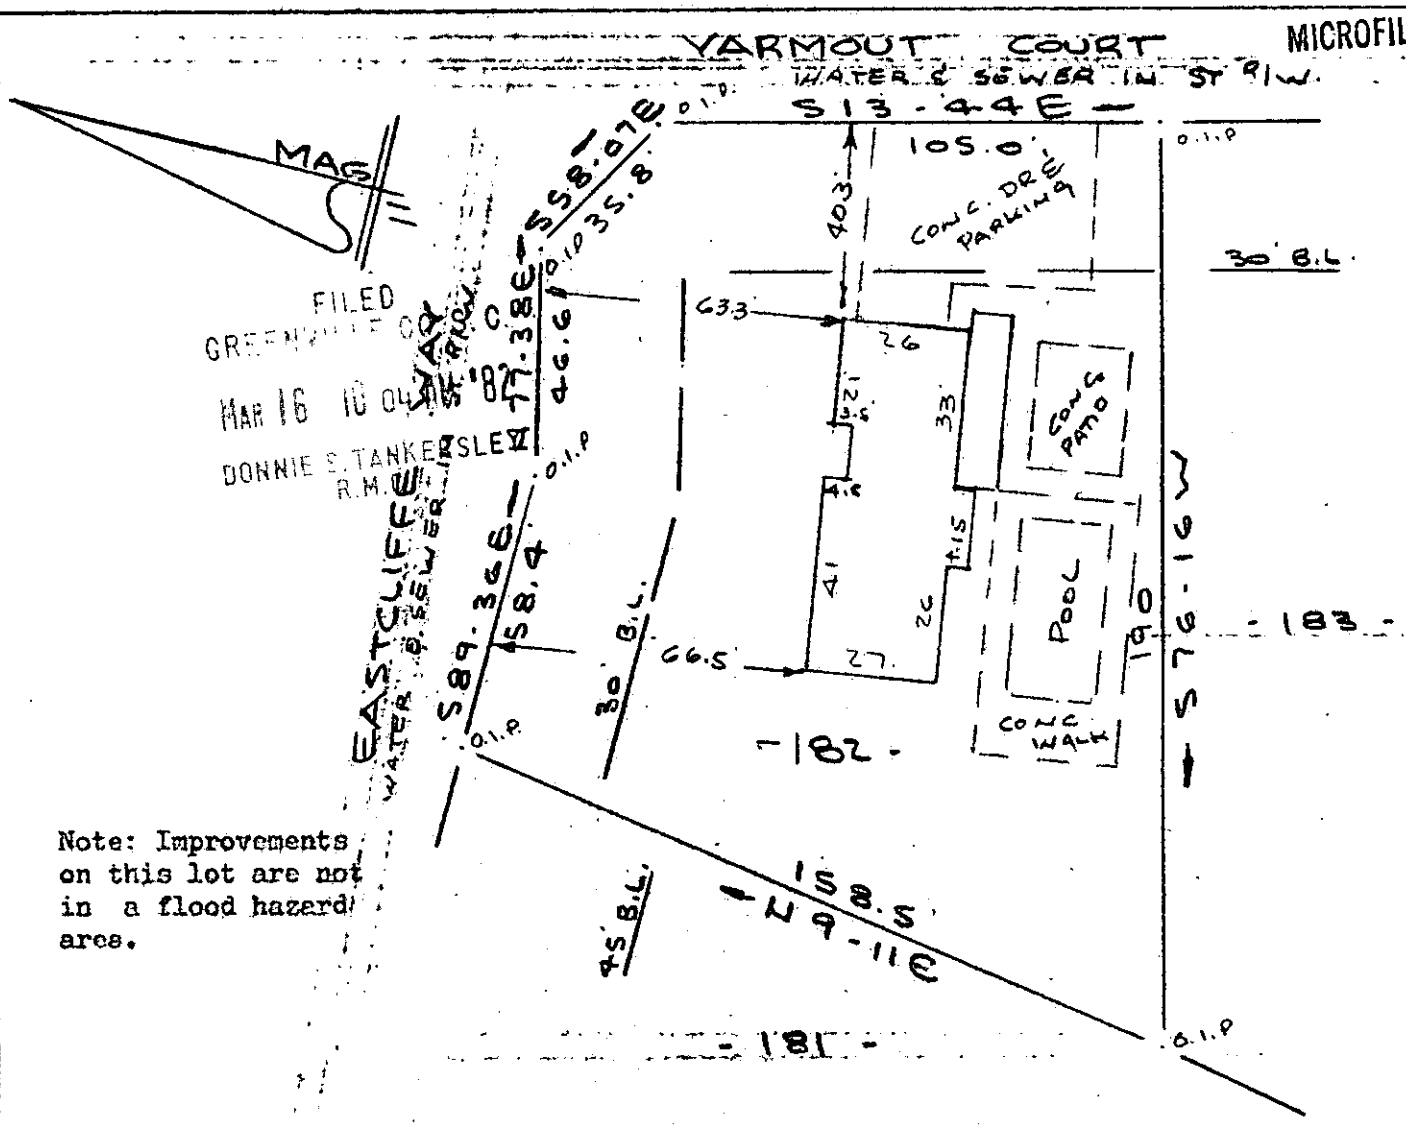

Note: Improvements on this lot are not in a flood hazard area.

SURVEY FOR

WENTFORD L. CANTRELL & CATHY H. CANTRELL

NEAR GREENVILLE, S. C.

SCALE: 1" = 40' 11 MARCH 1982

40 20 0 40 80

This is to certify that on the 11th day of March, 1982, I surveyed the property shown on this plat, being known as lot 182 on plat of WESTCLIFFE and recorded in the RMC Office Greenville County, S. C., in Plat Book " JJJ " at Pages 72-75 ; and that the property lines, walls and buildings are as shown hereon, and that the walls and buildings located on said lot do not encroach or project on adjacent street or property, and that no adjacent walls or buildings encroach or project on said premises, and no power lines cross this property except as shown hereon.

✓8-V-42

MAR 16 1982

20697

R. B. Bruce

R. B. Bruce, RLS #1952

CAROLINA SURVEYING CO.
112 Manly St.
Greenville, S. C.

SOUTH CAROLINA REGISTERED PROFESSIONAL ENGINEER 1952 AND SURVEYOR R. B. BRUCE

B.B.2-S-170

216/76

14708

300 8 2754801