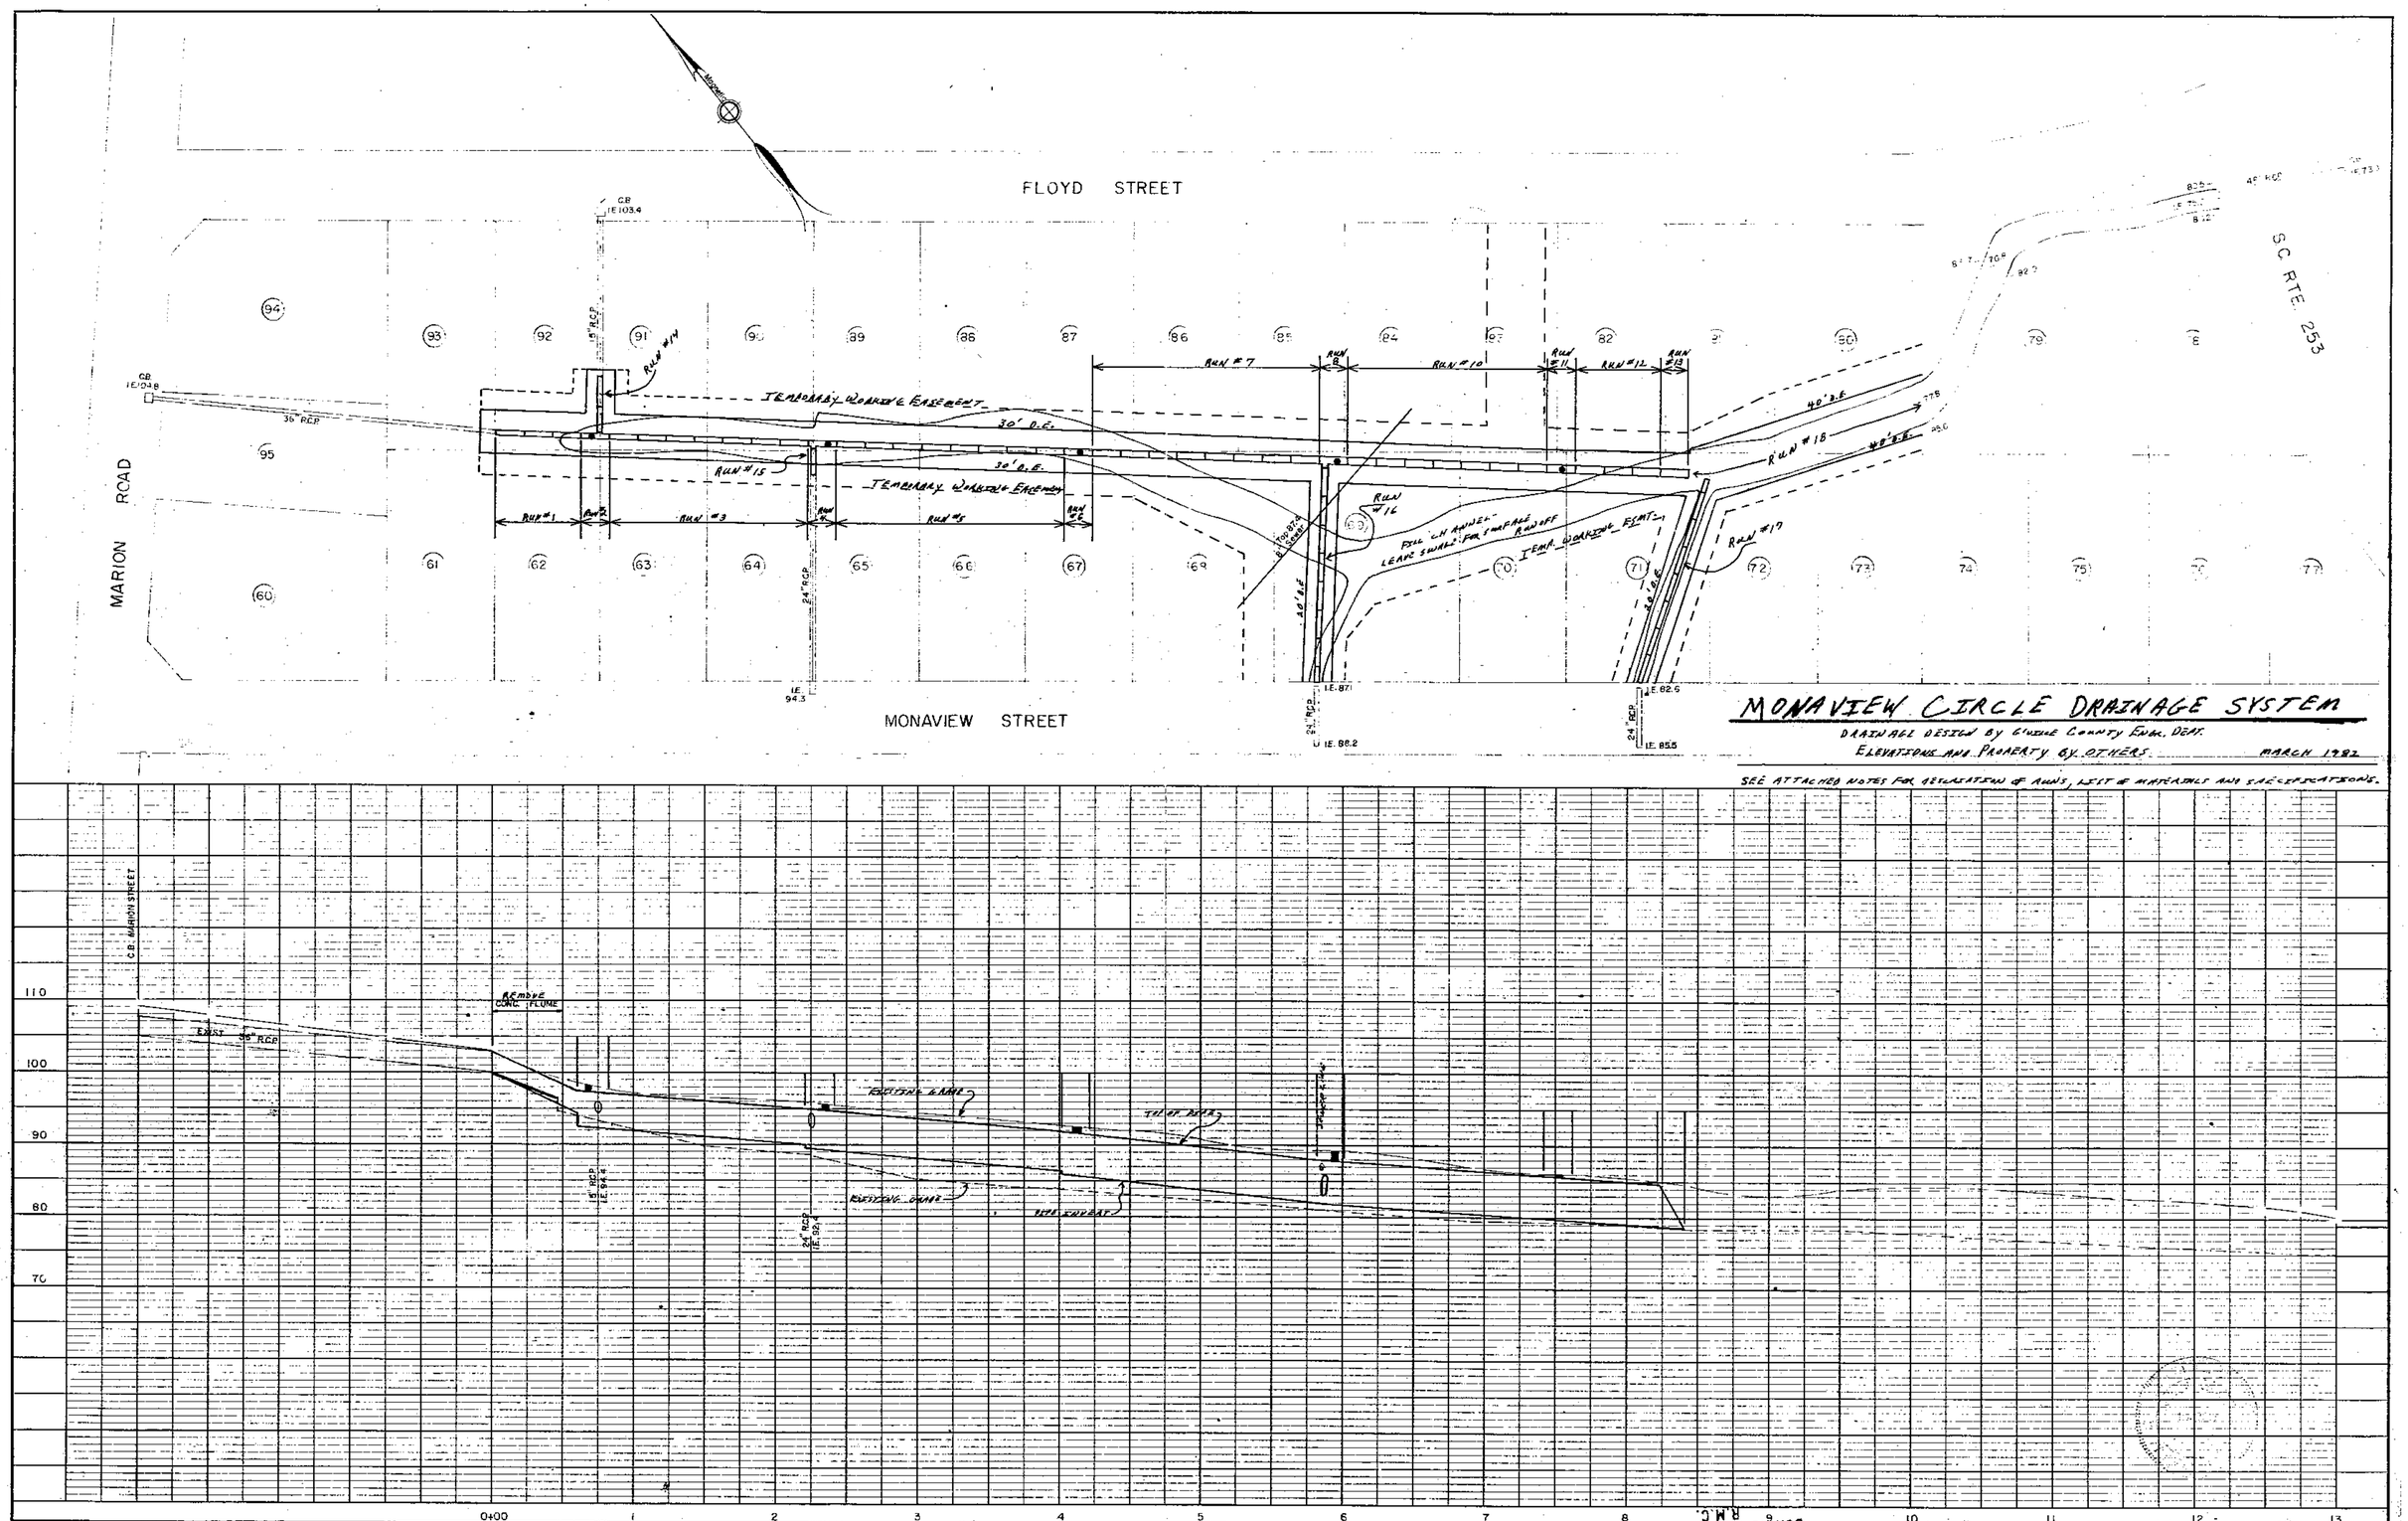

MONAVIEW CIRCLE DRAINAGE SYSTEM

DRAINAGE DESIGN BY GREENVILLE COUNTY ENGR. DEPT.
ELEVATIONS AND PROPERTY BY OTHERS. MARCH 1982

SEE ATTACHED NOTES FOR DESCRIPTION OF RUNS, LIST OF MATERIALS AND SPECIFICATIONS.

VIRGINA T. WHITMIRE
GREENVILLE COUNTY TREASURER
FEE EXEMPT
COUNTY DEPARTMENT

K+E PLATE 1, PLAN-PROFILE
KEUFFEL & ESSER CO.
48 7004 MADE IN U.S.A.

DONNIE S. TANKERSLEY
R.M.C.
AUG 25 4 30 PM '82
DONNIE S. TANKERSLEY
R.M.C.
GREENVILLE CO. S.C.

4717 9-A-55