AF 23051 A

MICROFILMED

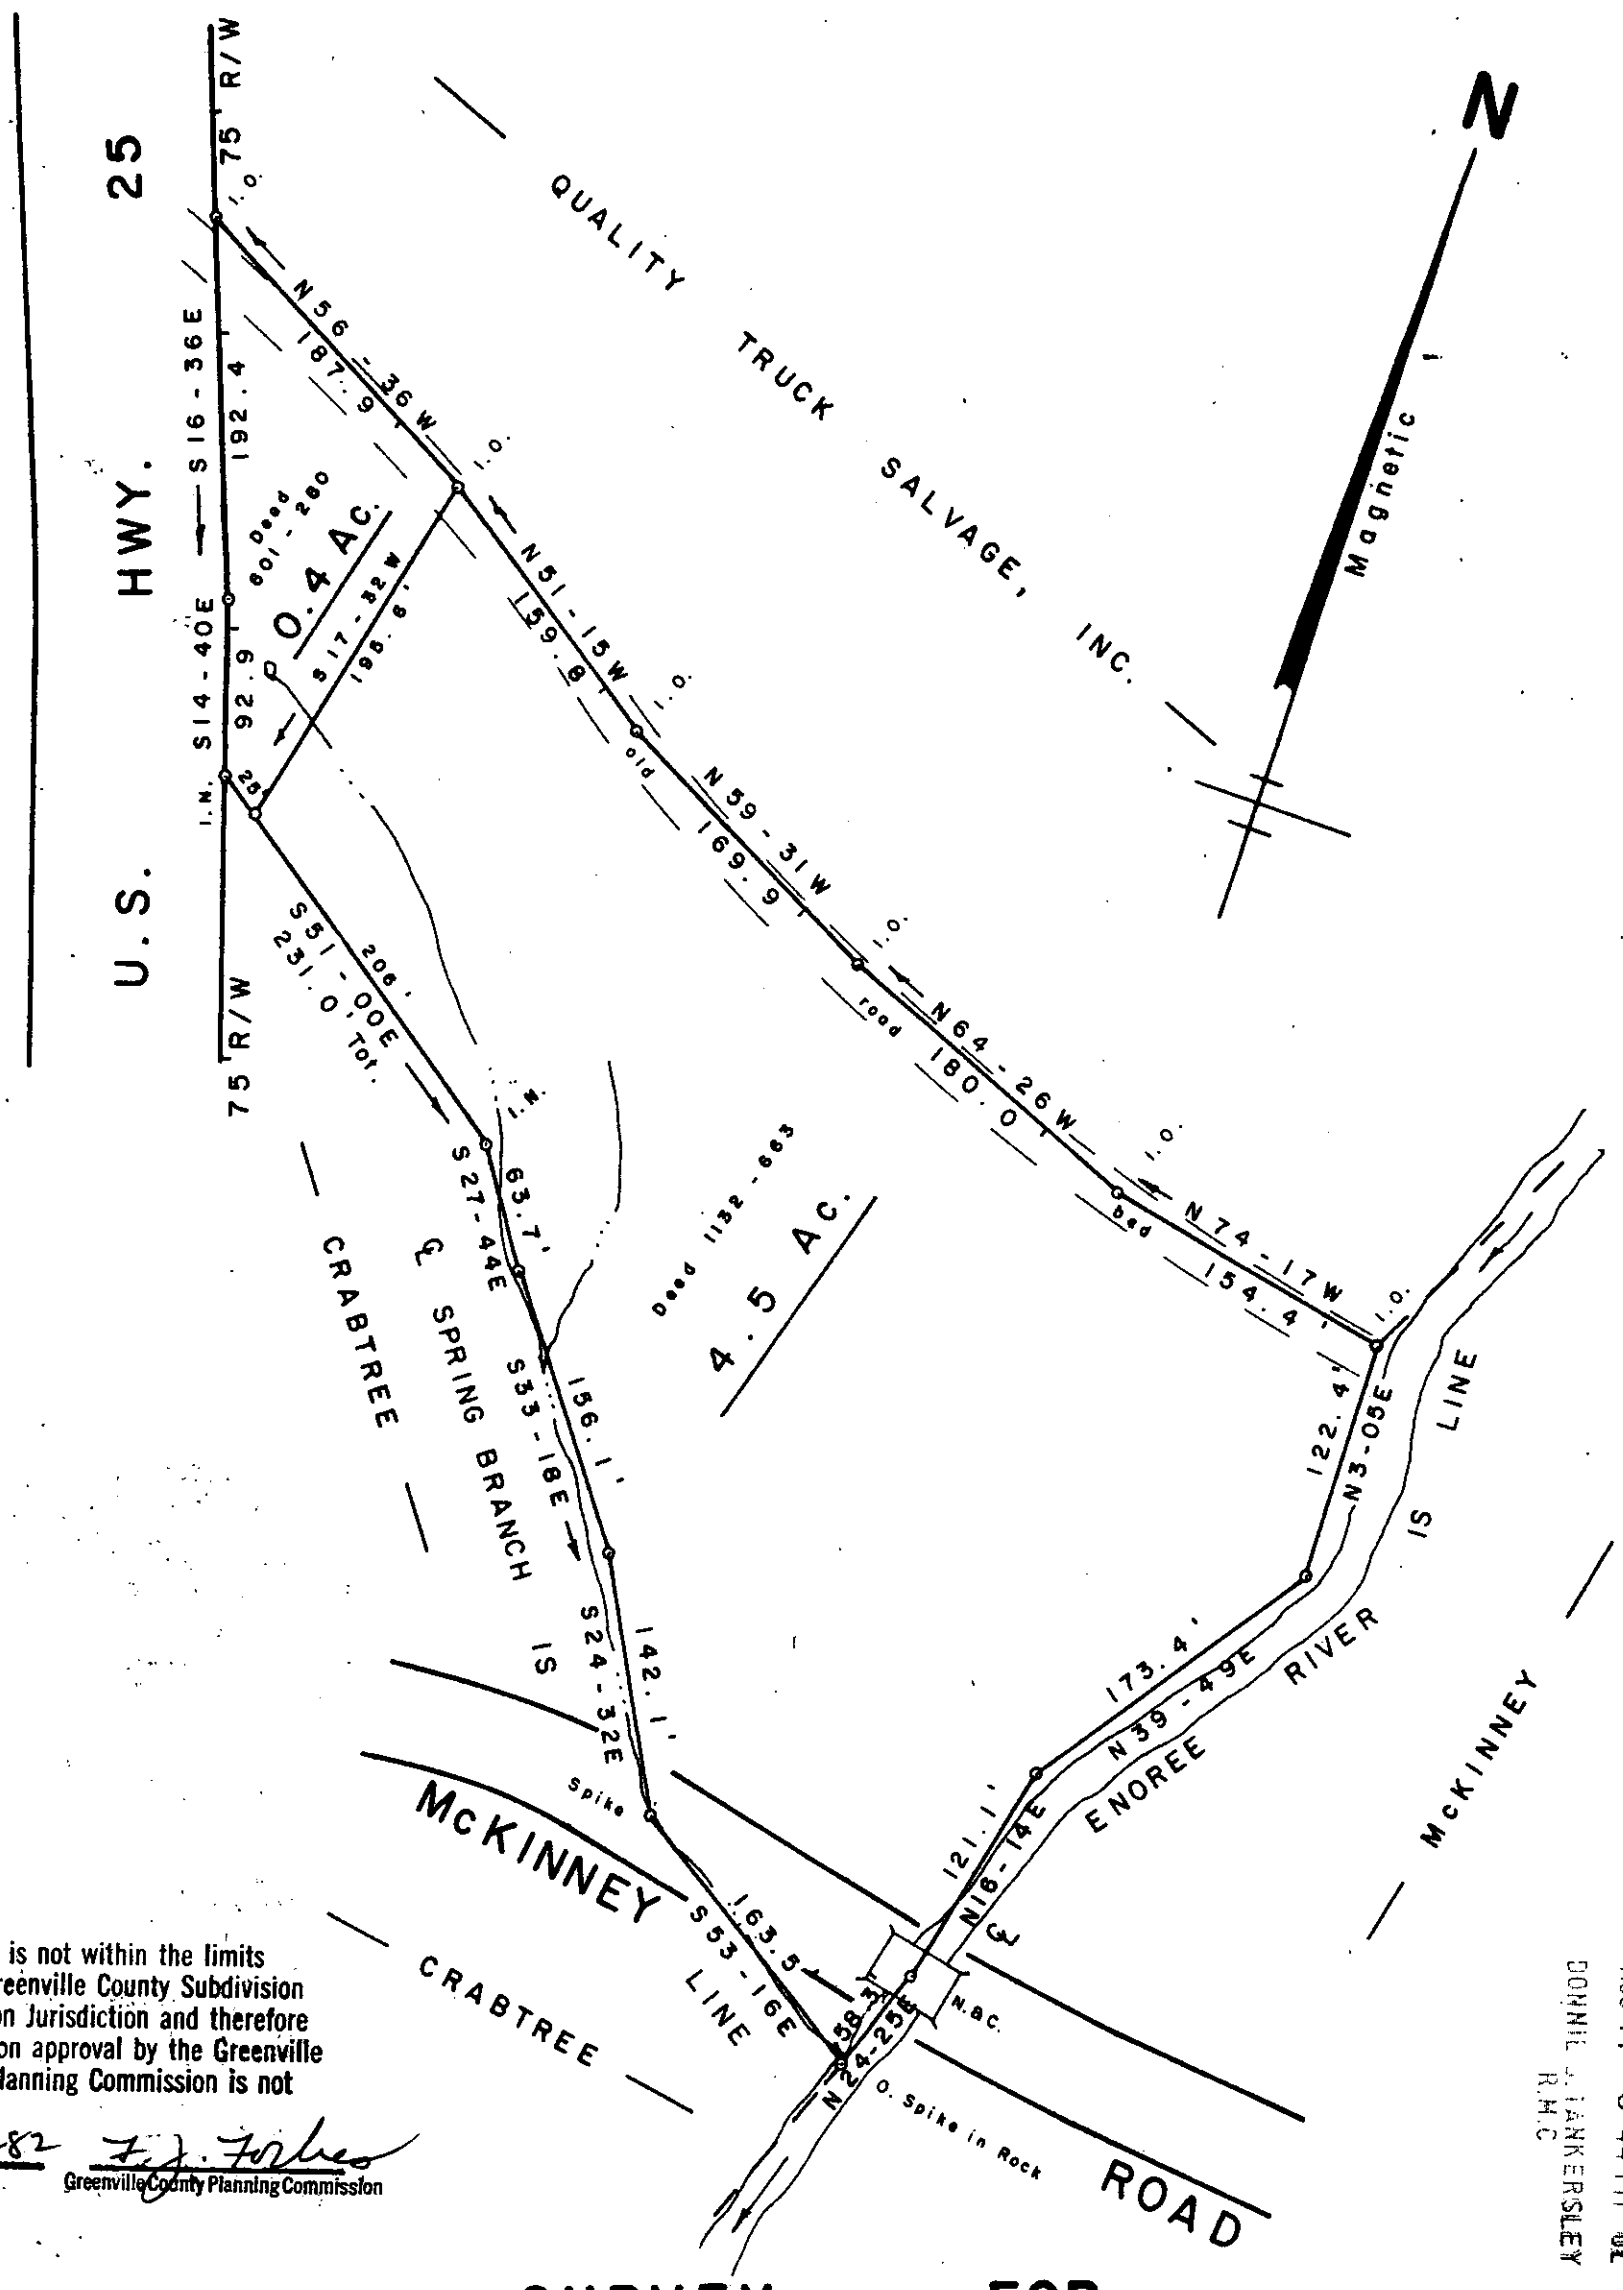

This plot is not within the limits of the Greenville County Subdivision Regulation Jurisdiction and therefore recordation approval by the Greenville County Planning Commission is not required.

9-11-82 F. J. Forbes
Greenville County Planning Commission

FILED
GREENVILLE CO. S.C.
AUG 11 3 44 PM '82
DONNIE S. TANKERSLEY
R.M.C.

SURVEY FOR

NORTHEN T. McKINNEY
CALLA H. McKINNEY

3555

NEAR TRAVELERS REST GREENVILLE CO.

SOUTH CAROLINA

JUNE 11, 1982

9-D-58

SCALE: 1" = 100'

100 50 0 100 200 300

"I hereby certify that the ratio of precision of the field survey is 1/5000 as shown hereon and the area was determined by D.M.D method of area calculation."

W. R. Williams Jr. P.E. & L.S. No. 3979

W.R.W.

W. R. WILLIAMS, JR.
ENGR./SURVEYOR, Inc.
P. E. & L. S. No. 3979
15 S. MAIN STREET
TRAVELERS REST, S. C.
29690

F. B. 61 502.2 - 1 - 40, Pt. 41

CCTO ----- 3 AU11 82 076 5.00CD

PIEDMONT PRINTMAKERS